



Rear Elevation
1:50

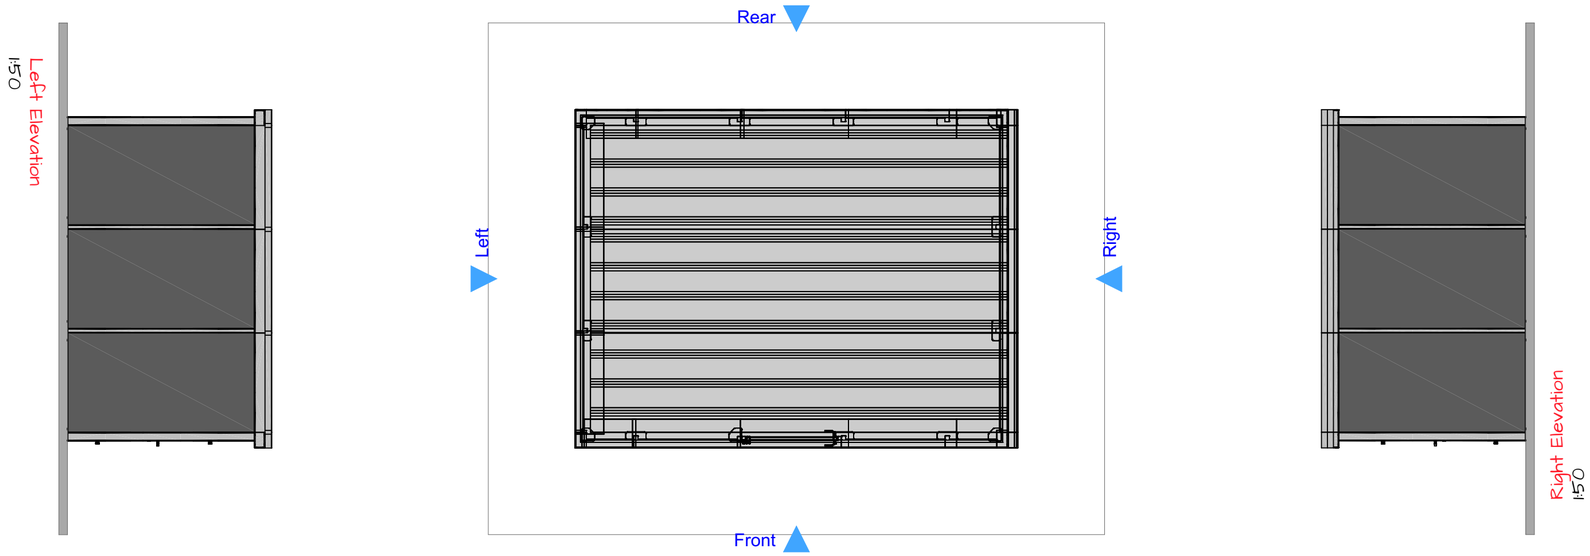


Left Elevation
1:50

Right Elevation
1:50

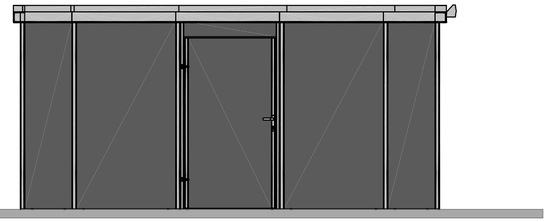

Front Elevation
1:50

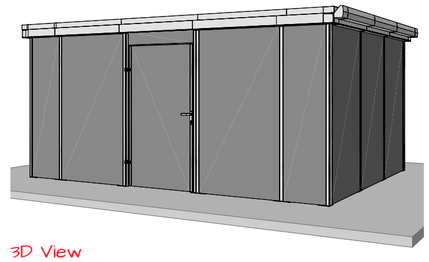

3D View
N.T.S.

New Buggy Store

Provide new buggy store by MetroStor on new 200mm thick powerfloated RC35 concrete base extending 200mm beyond the store on all sides. Reinforced with A193 mesh at bottom with minimum 40mm cover to all steel. All roofwater to be discharged to existing disposal.
MetroStor PSH 4838 (5.30D x 3.92OW x 2.340H) buggy store suitable for 6no. Mobility Scooters, finished in Grey painted steel panels and galvanised steel finish. supplied and installed by Street Space Group www.streetspacegroup.co.uk Tel: 01227 200400. All fixings to be resin anchors , expanding bolts are not permitted.
Refer to M&E drawing for power point and lighting locations

Recommendations for Mobility Scooter Storage Electrical Connection

All electrical work is carried out by a fully qualified electrician.
The cable recommended is a 40amp connection for every scooter store installation from 1-8 scooters this is normally a Phase 1 cable.
The Electrical Contractor needs to run the cable from the main distribution board to our store either in open space or via a duct.
For PSH units the duct position should be in the first right hand corner as you enter the store.
The cable then connects directly into our miniature distribution board. This board then distributes the power to each store.
Each store comes with 1 charging socket and 1 PIR sensor light as standard. Contact MetroStor to ensure correct provision for this scheme.
The Electrical Contractor then runs a full electrical test to BS7671 and will supply a certificate then the store is ready to use

Finishes

Frame elements bare galvanised steel.
Infill panels factory finished Grey to client approval.

Rev.	Initial	Description	Date
A	LC	Tender Issue	16/10/26

Status

For discussion
For approval
For construction

barcud

Job Title
Hafan yr Efail
Llannon
Ceredigion
SY23 5HL

Drawing Title
Proposed External Works
Scooter Store (MetroStor PSH 48.38)

Drawing Type
Tender Drawing

Scale for Planning Purposes
Report any discrepancies to Trevor Hopkins Associates Ltd.

© All rights, including copyright, in the content of this document are owned or controlled for these purposes by Trevor Hopkins Associates Ltd. Except where expressly stated otherwise, you are not permitted to copy, reproduce, adapt or change in any way the content of this document for any other purpose whatsoever without the prior written permission of Trevor Hopkins Associates Ltd.

Drawing Number	Revision	Sheet
P-SS-1269	A	01

(01239) 621010
design@trevorhopkins.com

Trevor Hopkins Associates Ltd
Parc House, Parc Teifi, Cardigan, Ceredigion, SA43 1EW