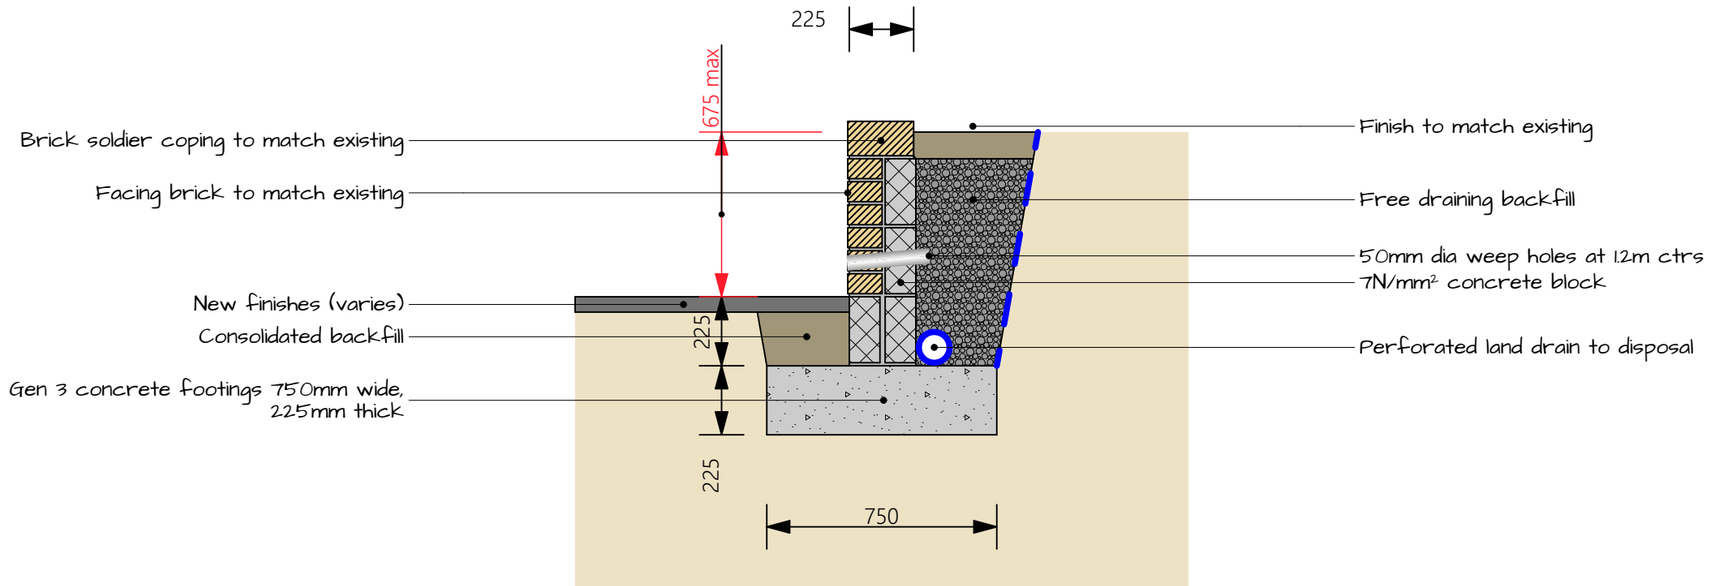


Retaining Wall Section
1:20

Rev.	Initial	Description	Date
A	LC	Tender Issue	09/10/26

Status

For discussion
For approval
For construction

barcud

Job Title
Llys Pedr
Lampeter
Ceredigion
SA48 7DD

Drawing Title
Proposed External Works
Retaining Wall

Drawing Type
Tender Drawing

DO NOT SCALE
If in Doubt - Ask!

Use only figured dimensions.
All dimensions to be confirmed on site.
Report any discrepancies to Trevor Hopkins Associates Ltd.

© All rights, including copyright, in the content of this document are owned or controlled for these purposes by Trevor Hopkins Associates Ltd. Except where expressly stated otherwise, you are not permitted to copy, reproduce, adapt or change in any way the content of this document for any other purpose whatsoever without the prior written permission of Trevor Hopkins Associates Ltd.

Drawing Number	Revision	Sheet
D-1305	A	02

(01239) 621010
design@trevorhopkins.com

Trevor Hopkins Associates Ltd
Parc House, Parc Teifi, Cardigan, Ceredigion, SA43 1EW

D:\THA Dropbox\THA Files\Drawings\00 Barcud\1305 - Llys Pedr, Lampeter\Tender\T-1305A.pln

Original: A1