
CONWY COUNTY BOROUGH COUNCIL
DEVELOPMENT CONTROL
AMENDMENT RECEIVED:
16/07/2015

APPLICATION NO: 0/41828
NA41828

NOTES:
ALL DIMENSIONS TO BE CHECKED AND CONFIRMED ON SITE PRIOR TO ANY WORKS OR FABRICATION.

ANY ERRORS, OMISSIONS OR DISCREPANCIES ARE TO BE BROUGHT TO THE ATTENTION OF MUNRO ASSOCIATES IMMEDIATELY.

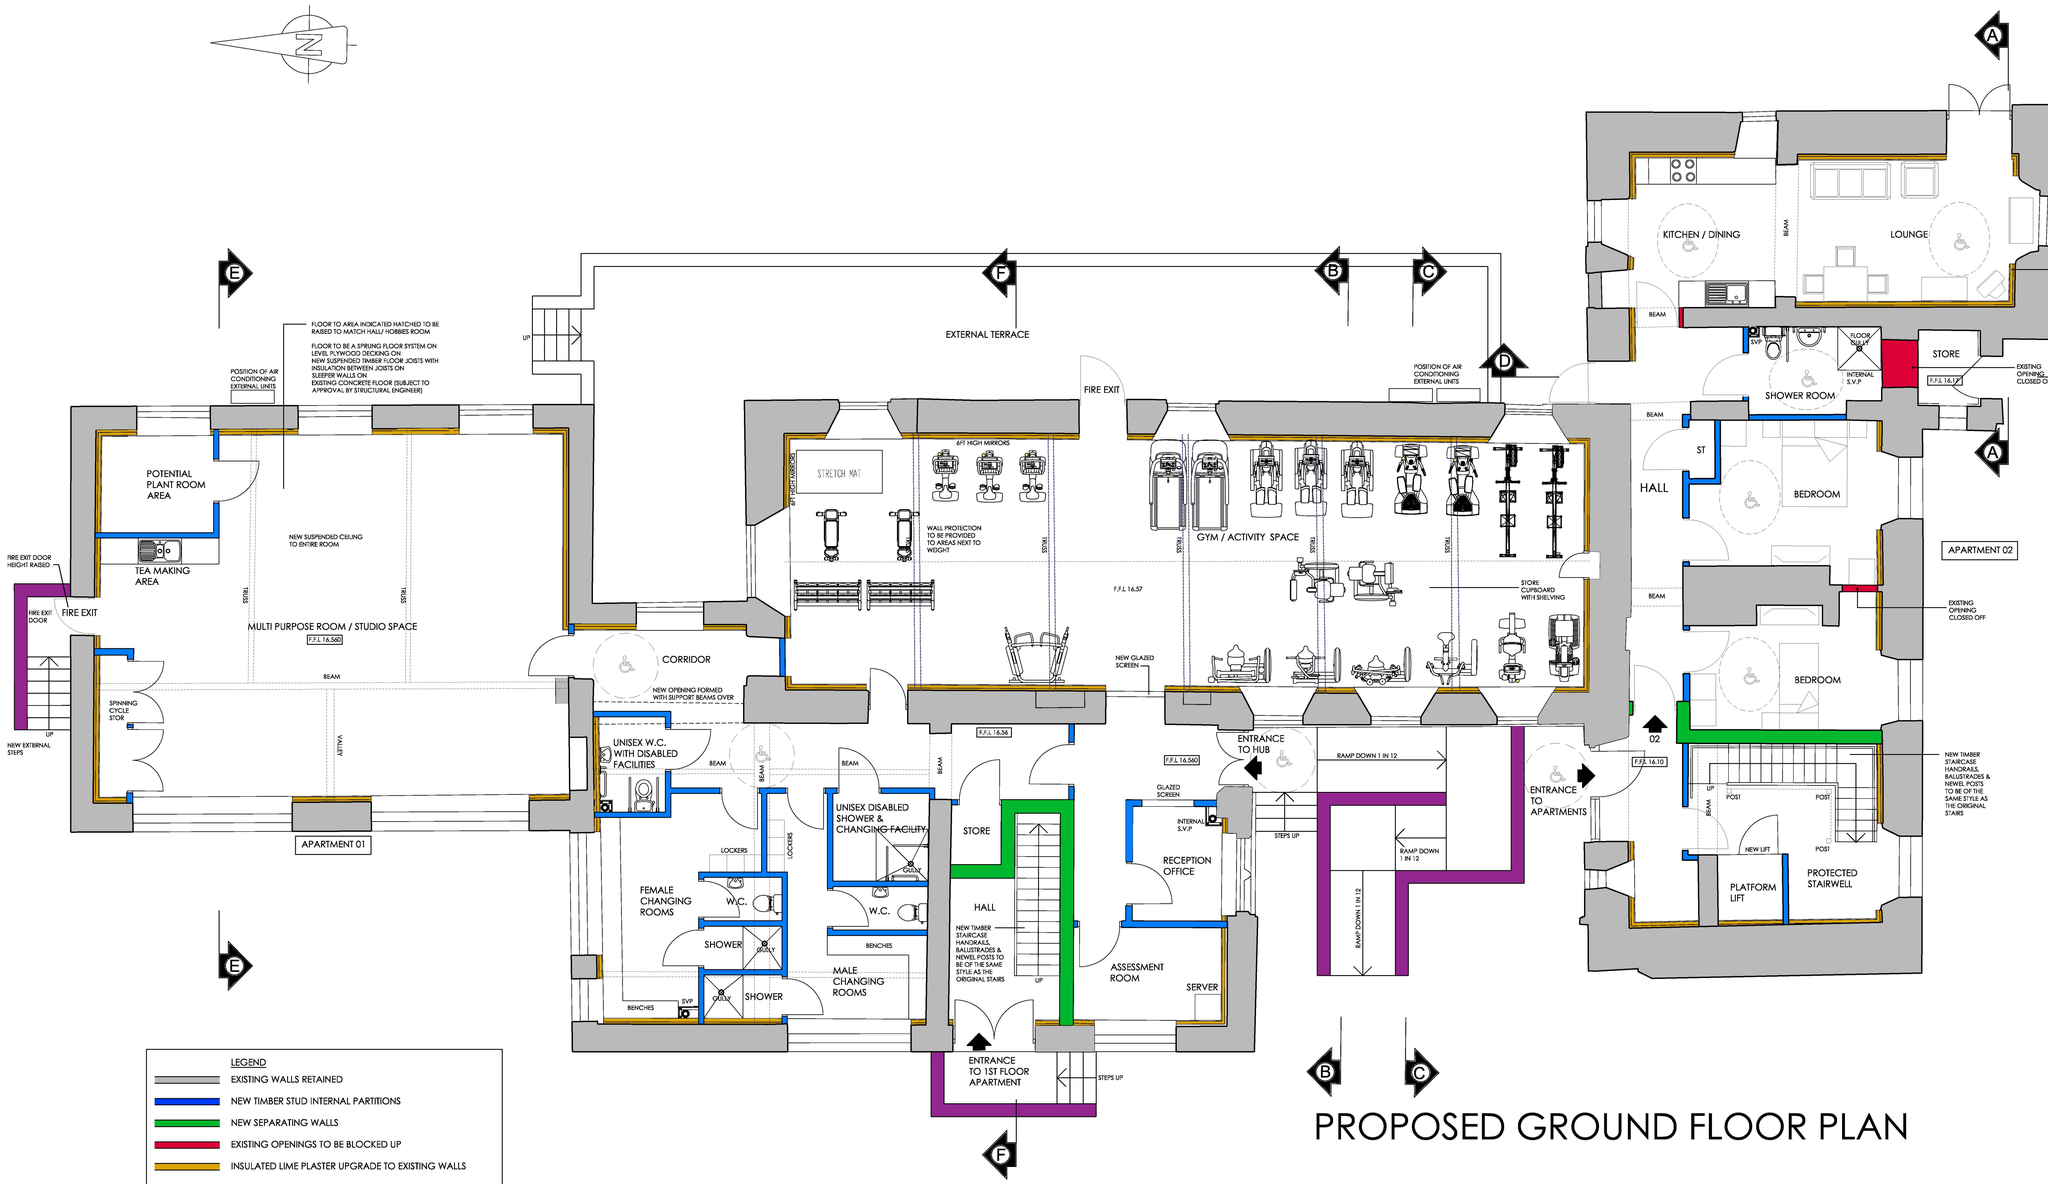

LEGEND
- EXISTING WALLS RETAINED
- NEW TIMBER STUD INTERNAL PARTITIONS
- NEW SEPARATING WALLS
- EXISTING OPENINGS TO BE BLOCKED UP
- INSULATED LIME PLASTER UPGRADE TO EXISTING WALLS
- NEW EXTERNAL STONE WALLS TO EDGES OF RAMPS & STEPS

SCALE IN METRES 1:1

0 1 2 3 4 5 10 15 20

PROPOSED GROUND FLOOR PLAN

REV	DATE	DESCRIPTION	BY
E	14.07.15	Alterations to Legend. Alterations to notes relating to Multi Purpose Room, Floor. Alterations to notes relating to Staircase Design. Alterations to location of 'Potential Plant' Room. Alterations to Tea Making Area in Multi Purpose Room. Position of External Air Conditioning Units indicated to Rear Terrace and Plant Room.	MC
D	10.06.15	Existing Double Doors indicated to Lounge in Ground Floor Apartment.	MC
C	02.06.15	Alterations to Apartment Layout Shower Room. Alterations to Protected Stairwell.	MC
B	03.03.15	Server Room relocated. Alterations to 'Disabled W.C & Corridor adjacent. Tea Making Area relocated. Gym equipment indicated.	MC
A	28.01.15	Alterations to Shower Rooms. Comms Room and Plant Room indicated. Tea Making Area Indicated. Alterations to Legend.	MC

Drawing Status
PLANNING

munro associates
www.munro-associates.com
CHARLTON HOUSE CHARLTONS PASSAGE SHOPLATCH SHREWSBURY SY1 1HF
T: 01743 341488
E: design@munro-associates.com
CRAIGMHOR 4 CROFTJOBY CROFTKINLEAN PITLOCHRY PH16 5TG
T: 01796 473004
E: design@munro-associates.com

Client
Clwyd Alyn Housing Association Ltd

Project
Proposed Alterations to School Masters House & Old Grammar School
School Bank Road
Llanrwst

Scale
1:50 @ A0
1:100 @ A2

Date
Jun 2015

Drawn
MRC

Drawing Title
PROPOSED GROUND FLOOR LAYOUT

Project No.
15.079

Drawing No.
2.0.1

Revision
E

© THE CONTENTS OF THIS DRAWING ARE THE COPYRIGHT OF MUNRO ASSOCIATES. IT MUST NOT BE REPRODUCED NOR AMENDED BY A THIRD PARTY WITHOUT OUR WRITTEN PERMISSION.

Munro Associates (Architectural Services) Limited
Registered Office: Charlton House, Drayton's Passage, Shoplatch, Shrewsbury, Shropshire, SY1 1HF.
Registered in England and Wales
Registration No. 08117820 Vat No. 650882915