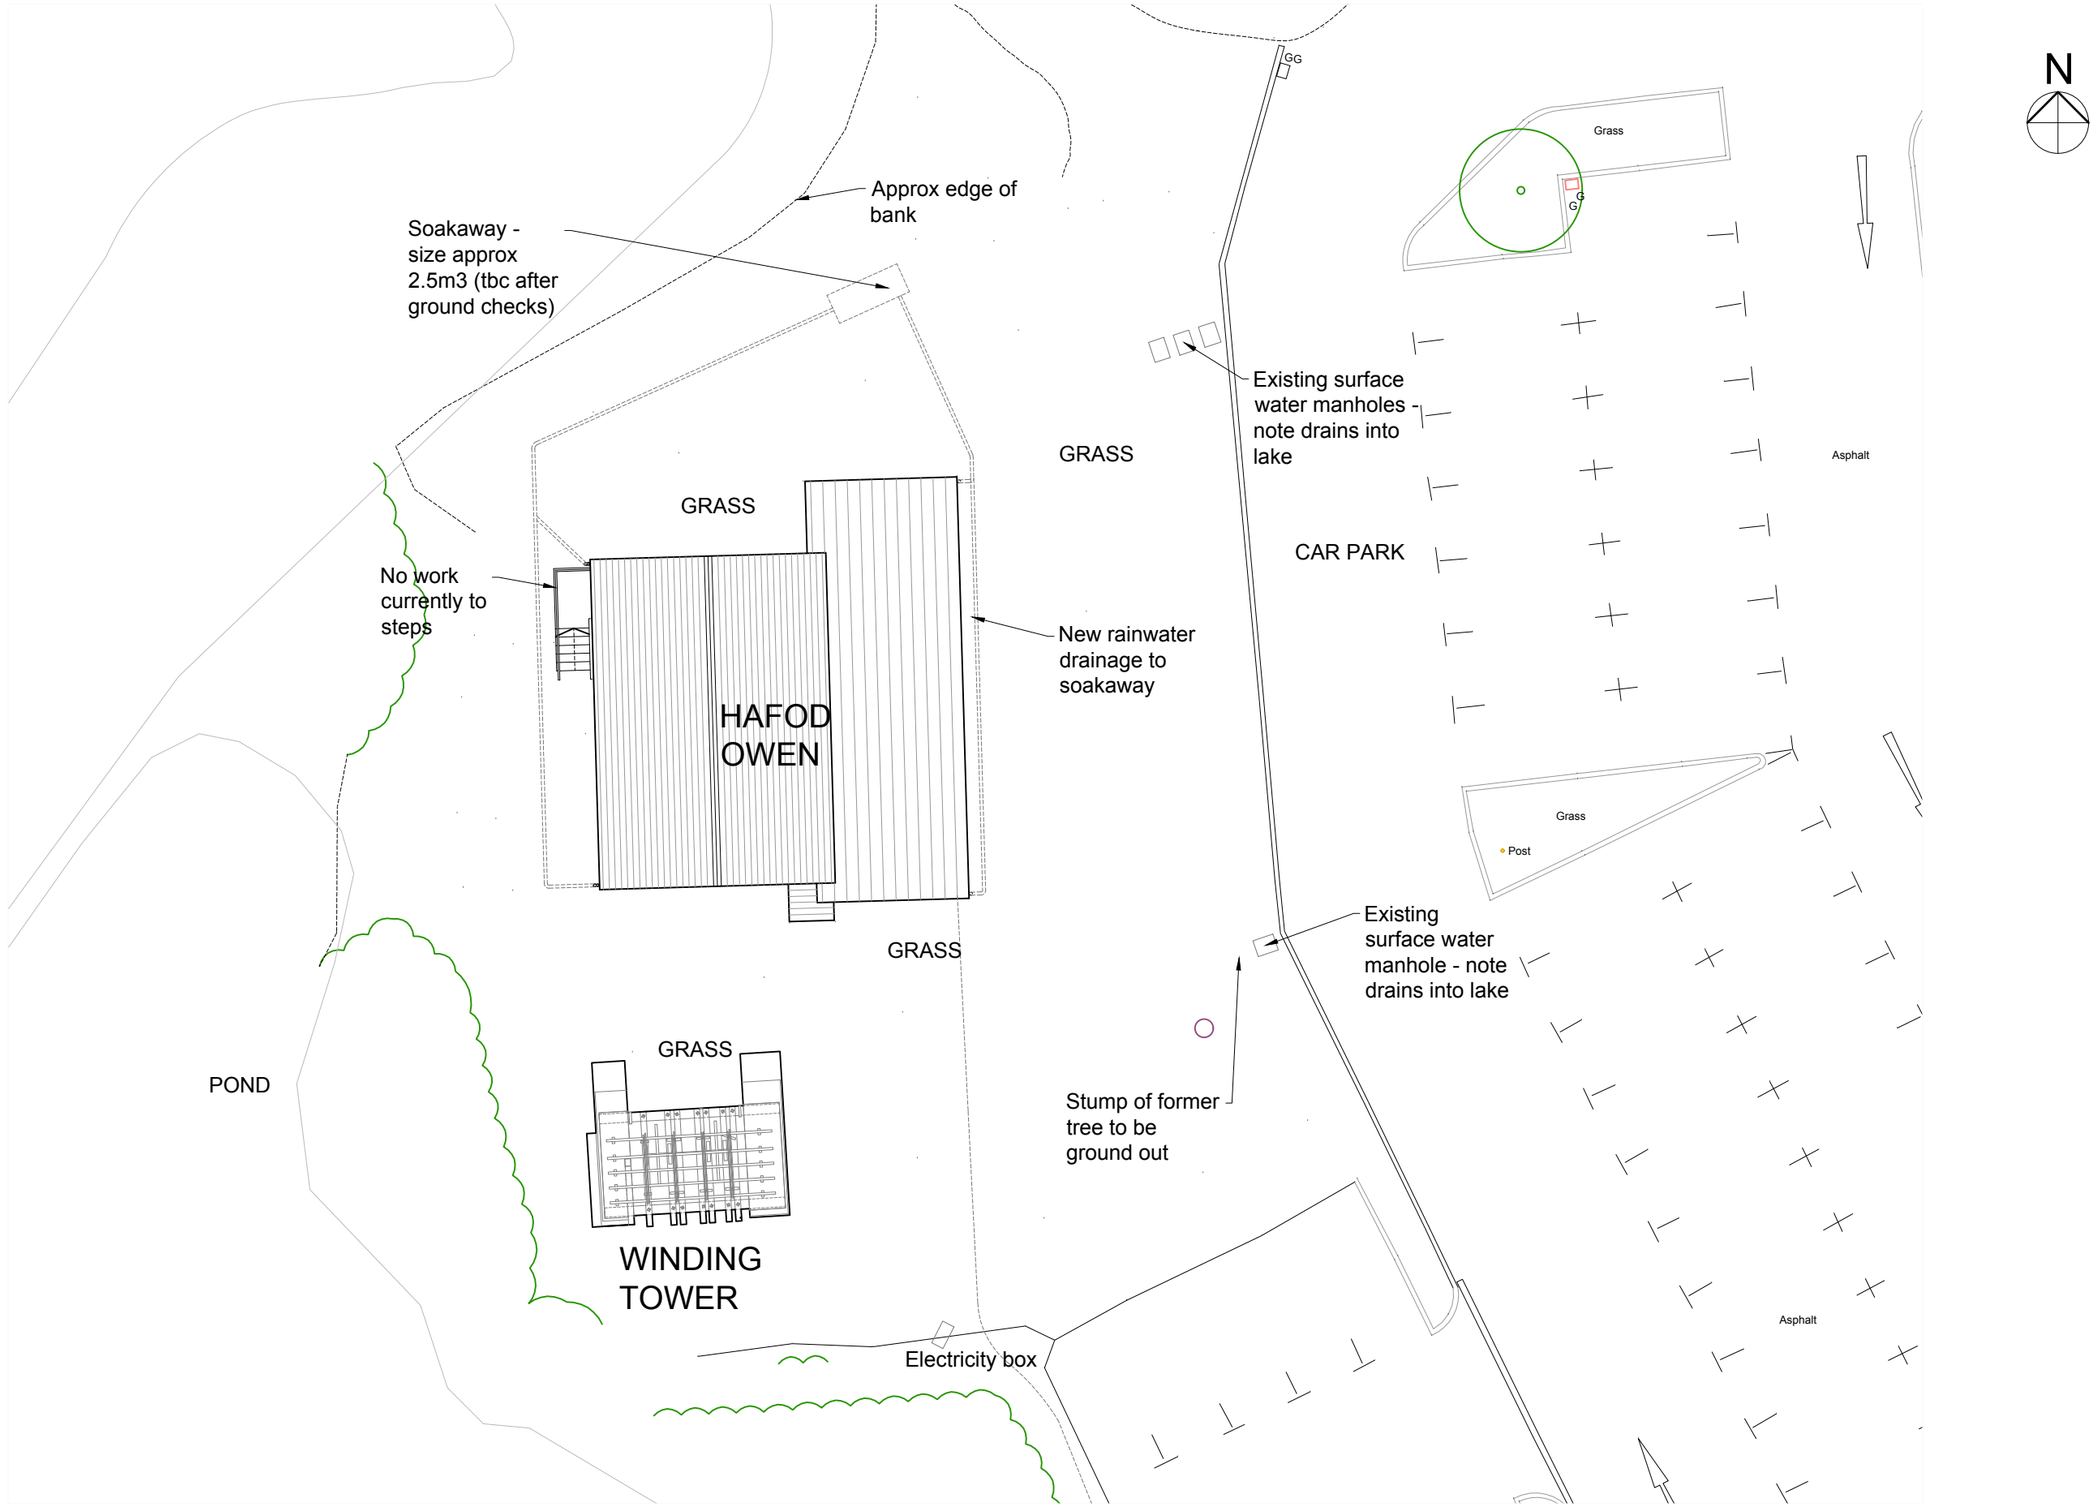

PROJECT	PARC PADARN, LLANBERIS - HAFOD OWEN
JOB NUMBER	LPCP.02
DRAWING TITLE	HAFOD OWEN - SITE PLAN AS PROPOSED
DRAWING STATUS	TENDER
DRAWING NO.	14
REVISION	B
SIZE & SCALE	1:200 @A3
First Issue	06.05.2025

© Chambers Conservation Ltd
jennifer@chambersconservation.com
rob@chambersconservation.com
07484 133270 or 07919 300428
www.chambersconservation.com

Registered in England and Wales, no. 09787239
Registered address: Mercury House, High Street, Tattenhall CH3 9PX
Do not scale from this drawing unless agreed

CHAMBERS
ARCHITECTURE · CONSERVATION