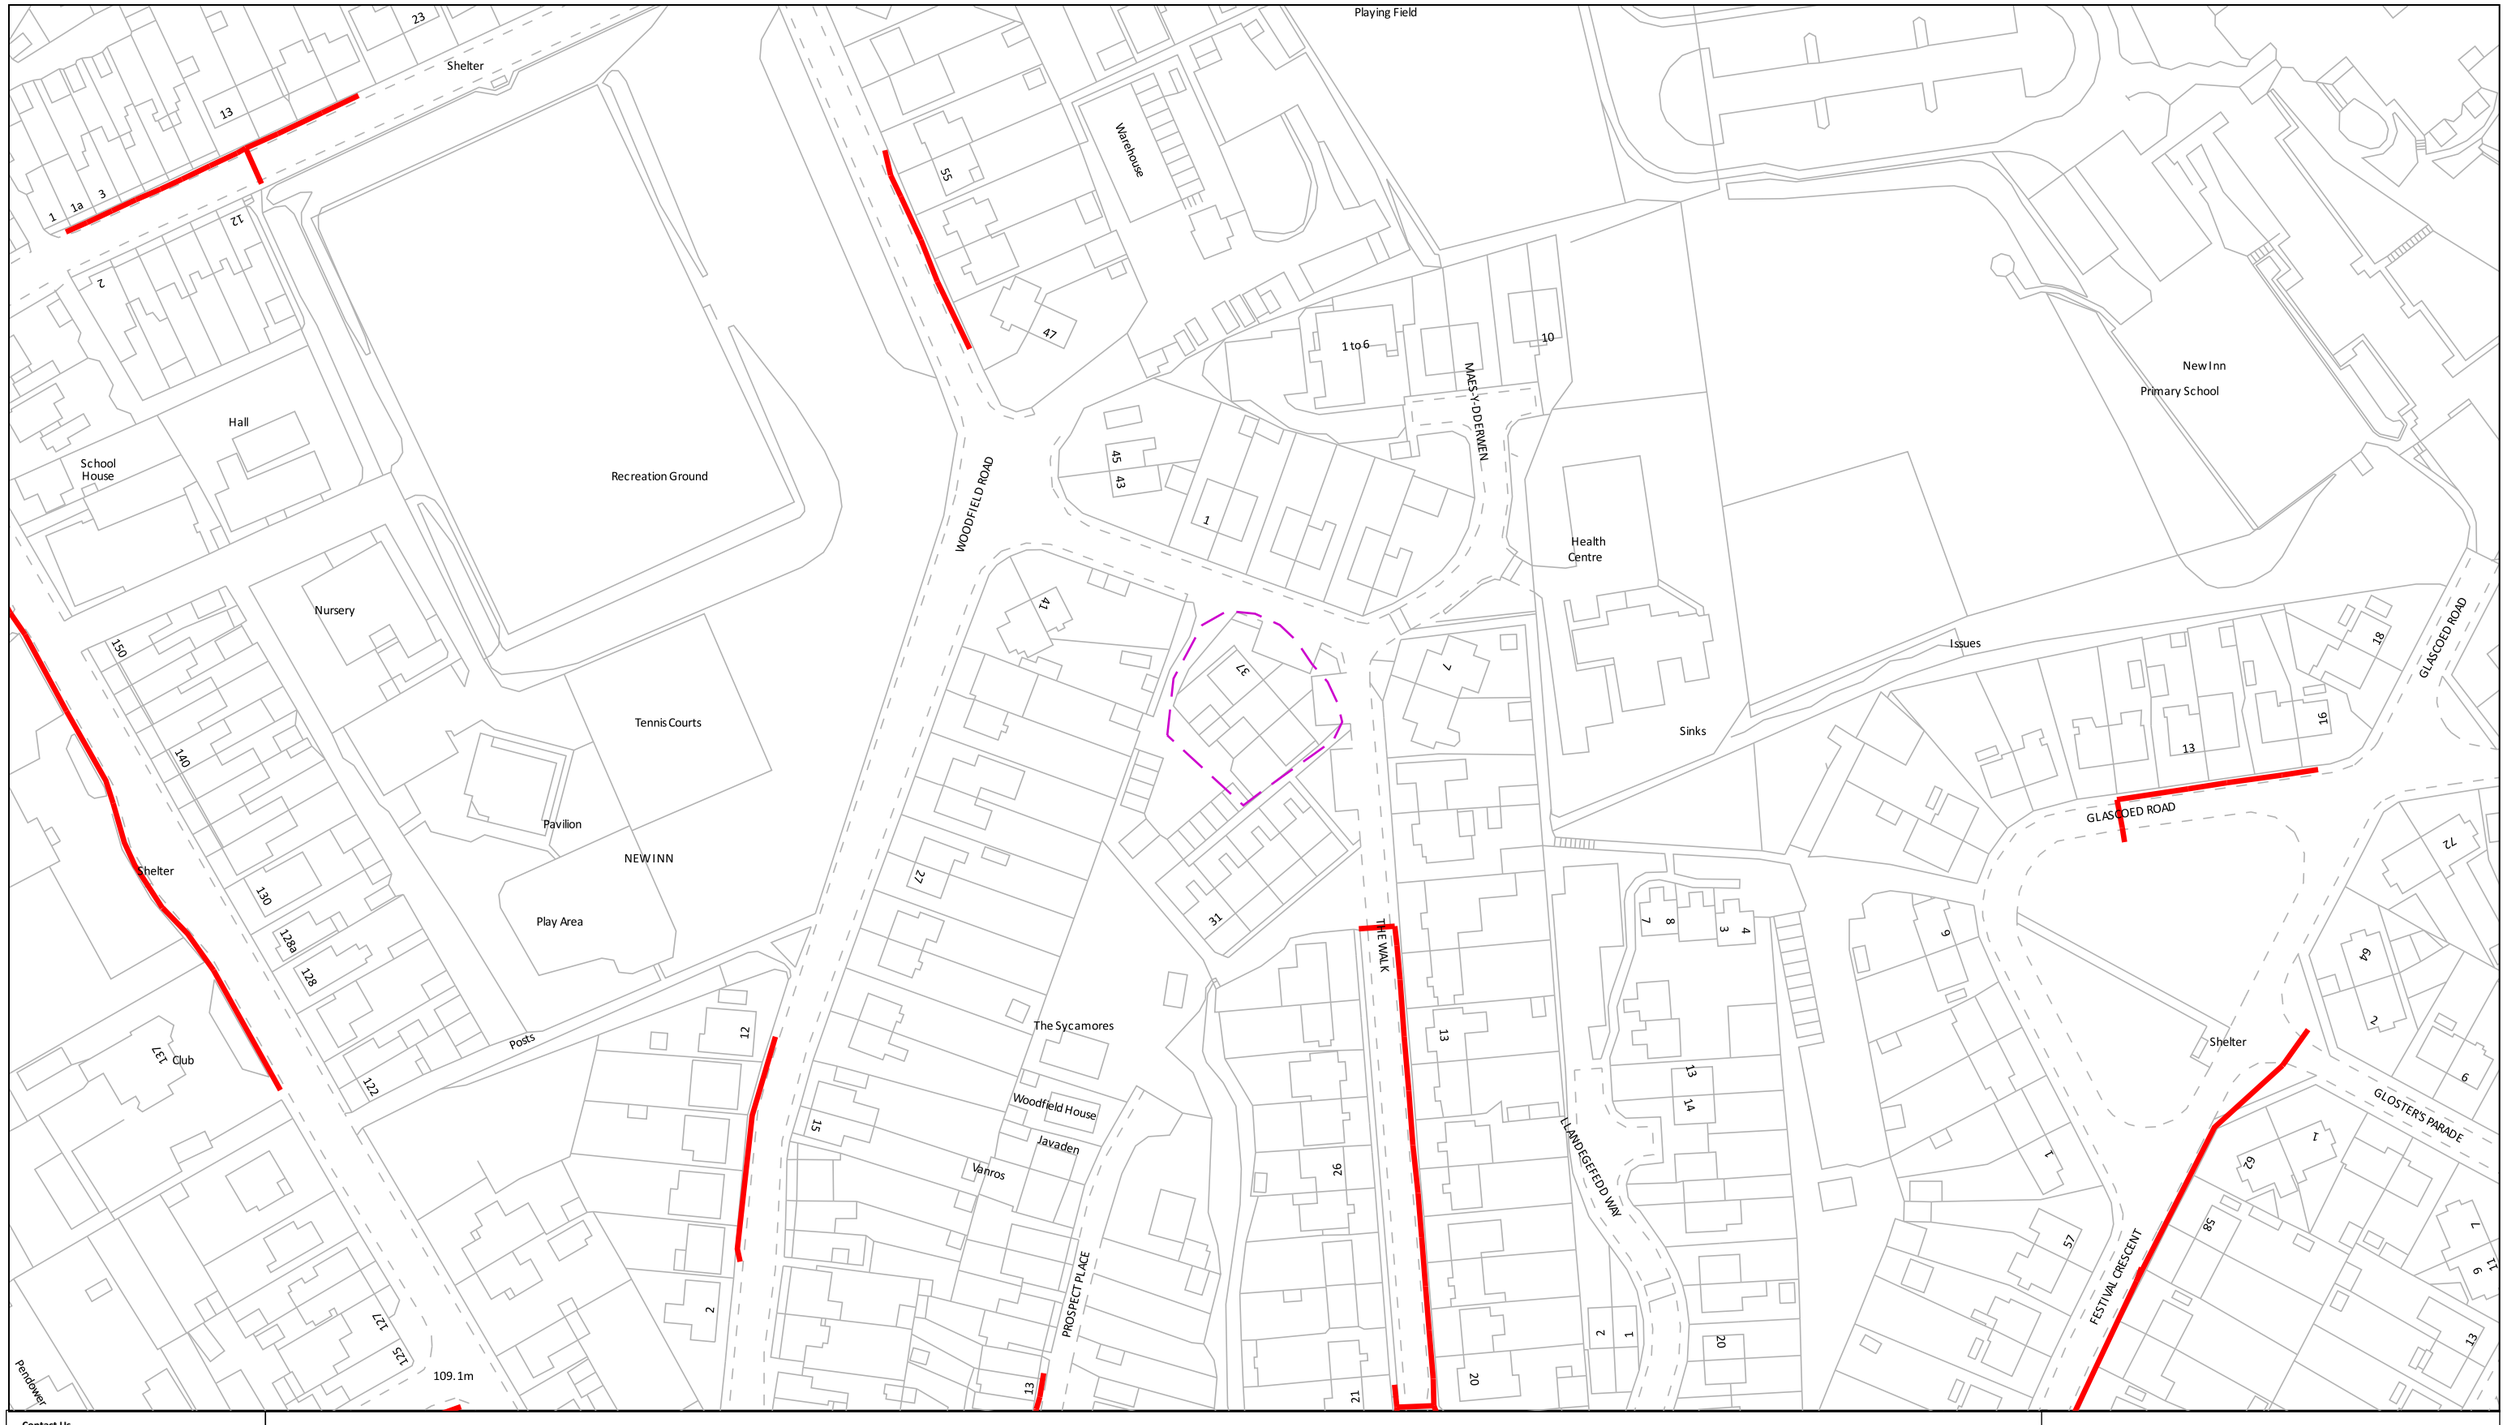

Contact Us
Email: plantenquiries@ogi.wales

100m

Dig Sites Line: Area:

Date Requested: 27/06/2024
Job Reference: 33876696
Site Location: 330428 199636
Requested by: Mr Andrew Britton
Your Scheme/Reference: P0560 - The Walk New Inn, Pontypool

Scale: 1:1250 (When plotted at A3)

KEY

Route

IMPORTANT WARNING

The information supplied is given in good faith as a guide to locating underground apparatus. Its accuracy cannot be guaranteed, nor does it include comprehensive information about the existence or location of service pipes or cables to individual premises. The responsibility for locating and avoiding damage to apparatus on site shall be that of the persons proposing to excavate in the street shall be liable to the apparatus owner and any third party who may be affected in any way for any loss or damage caused by their failure to do so.

IF IN DOUBT PLEASE ASK! PHONE: In Hours – 02920 022 303
Emergency out of hours: 01291 435 801

ogi

Telephone: 02920 022 303
Email: plantenquiries@ogi.wales

Crown Copyright © - Reproduced by permission of Ordnance Survey on behalf of HMSO. and database right 2023. All rights reserved. Ordnance Survey License number 0100031673