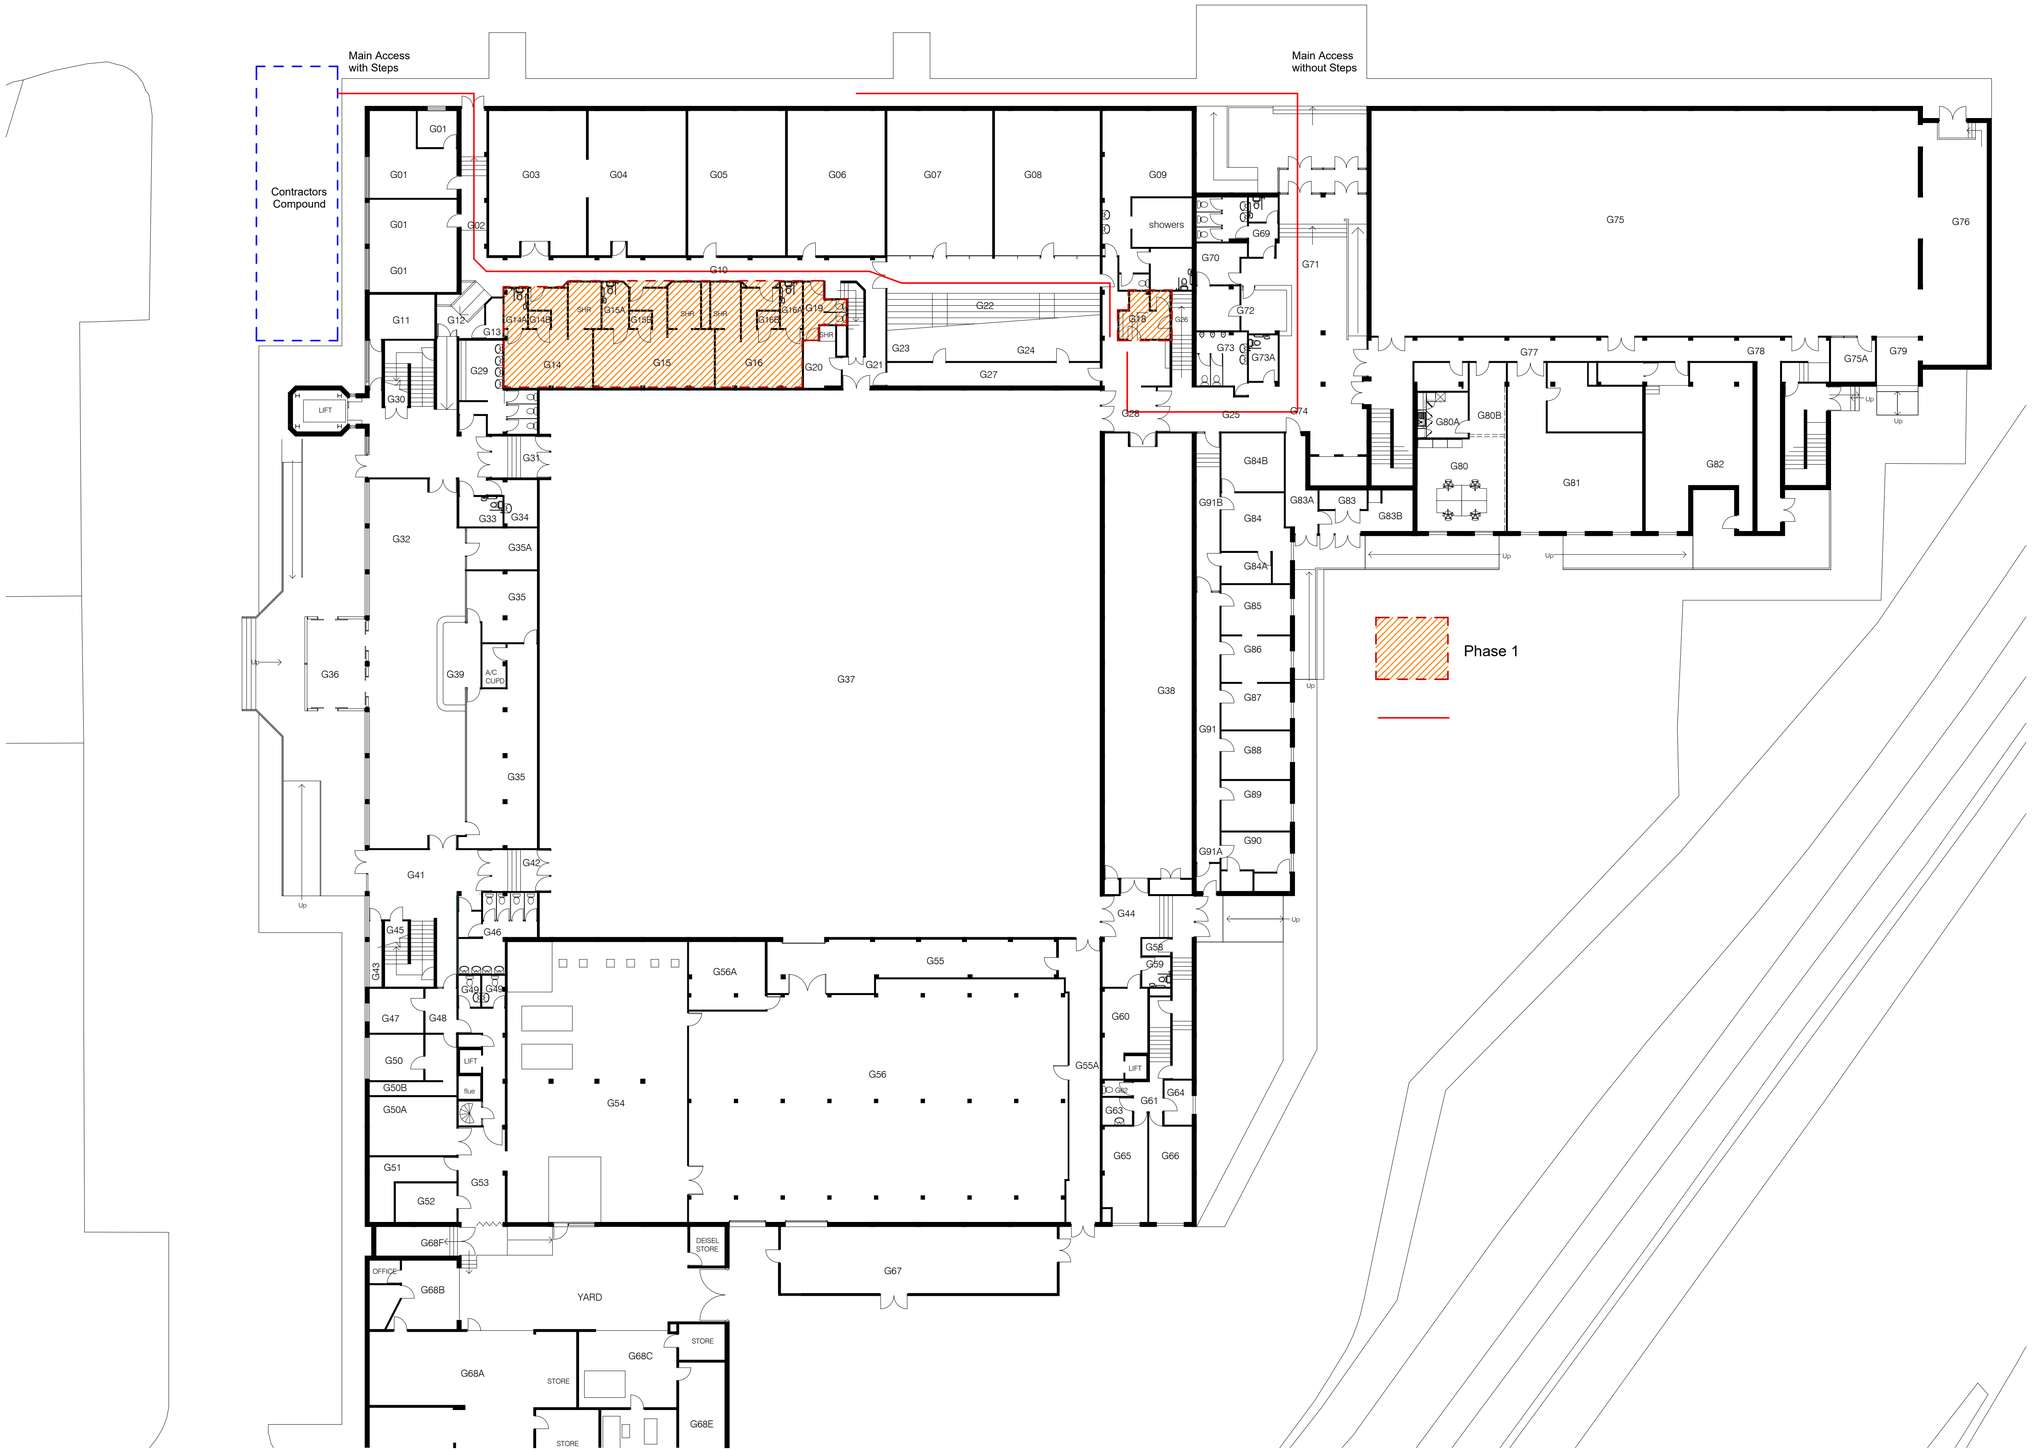

Scale:

1 : 200

0 5 10 20m

North Point:

© 2025 HLN Limited. All Rights Reserved.

Check printed scale, responsibility is not accepted for errors scaling from this drawing, reproduction of digital media or measuring from this document. All construction information should be taken from figured dimensions only. Report doubts/ discrepancies to project Architect.

A1 original sheet size

Revision Schedule

Rev No	Date	Issuer	Checker	Revision Description
P01	17.12.25	KW	ZW	Constraints Layout Added
P02	08.01.26	KW	ZW	Updated existing plan underlay

Client: Sport Wales Chwaraeon Cymru

Project: Sports Wales Changing Rooms

Drawing Title: Proposed Site Access

Status: TENDER ISSUE

Drawn By	Checked By	Date	Scale	Job Number	Drawing Code	Drawing Number	Status	Revision
KW	ZW	28/10/24	1 : 200 @ A1	105577	HLN-XX-00-DR-A-	100002	S4	P02

HLN Limited
21 Neptune Court, Vanguard Way,
Cardiff CF24 5PJ

t: 0845 375 3298
architecture@hlngroup.co.uk www.hlngroup.co.uk

RIBA Chartered Practice

ISO 9001 Quality Management System certified
ISO 14001 Environmental Management System certified

INVESTORS IN PEOPLE

CARDIFF
MIDLANDS
LONDON

HLN ARCHITECTURE + ENGINEERING