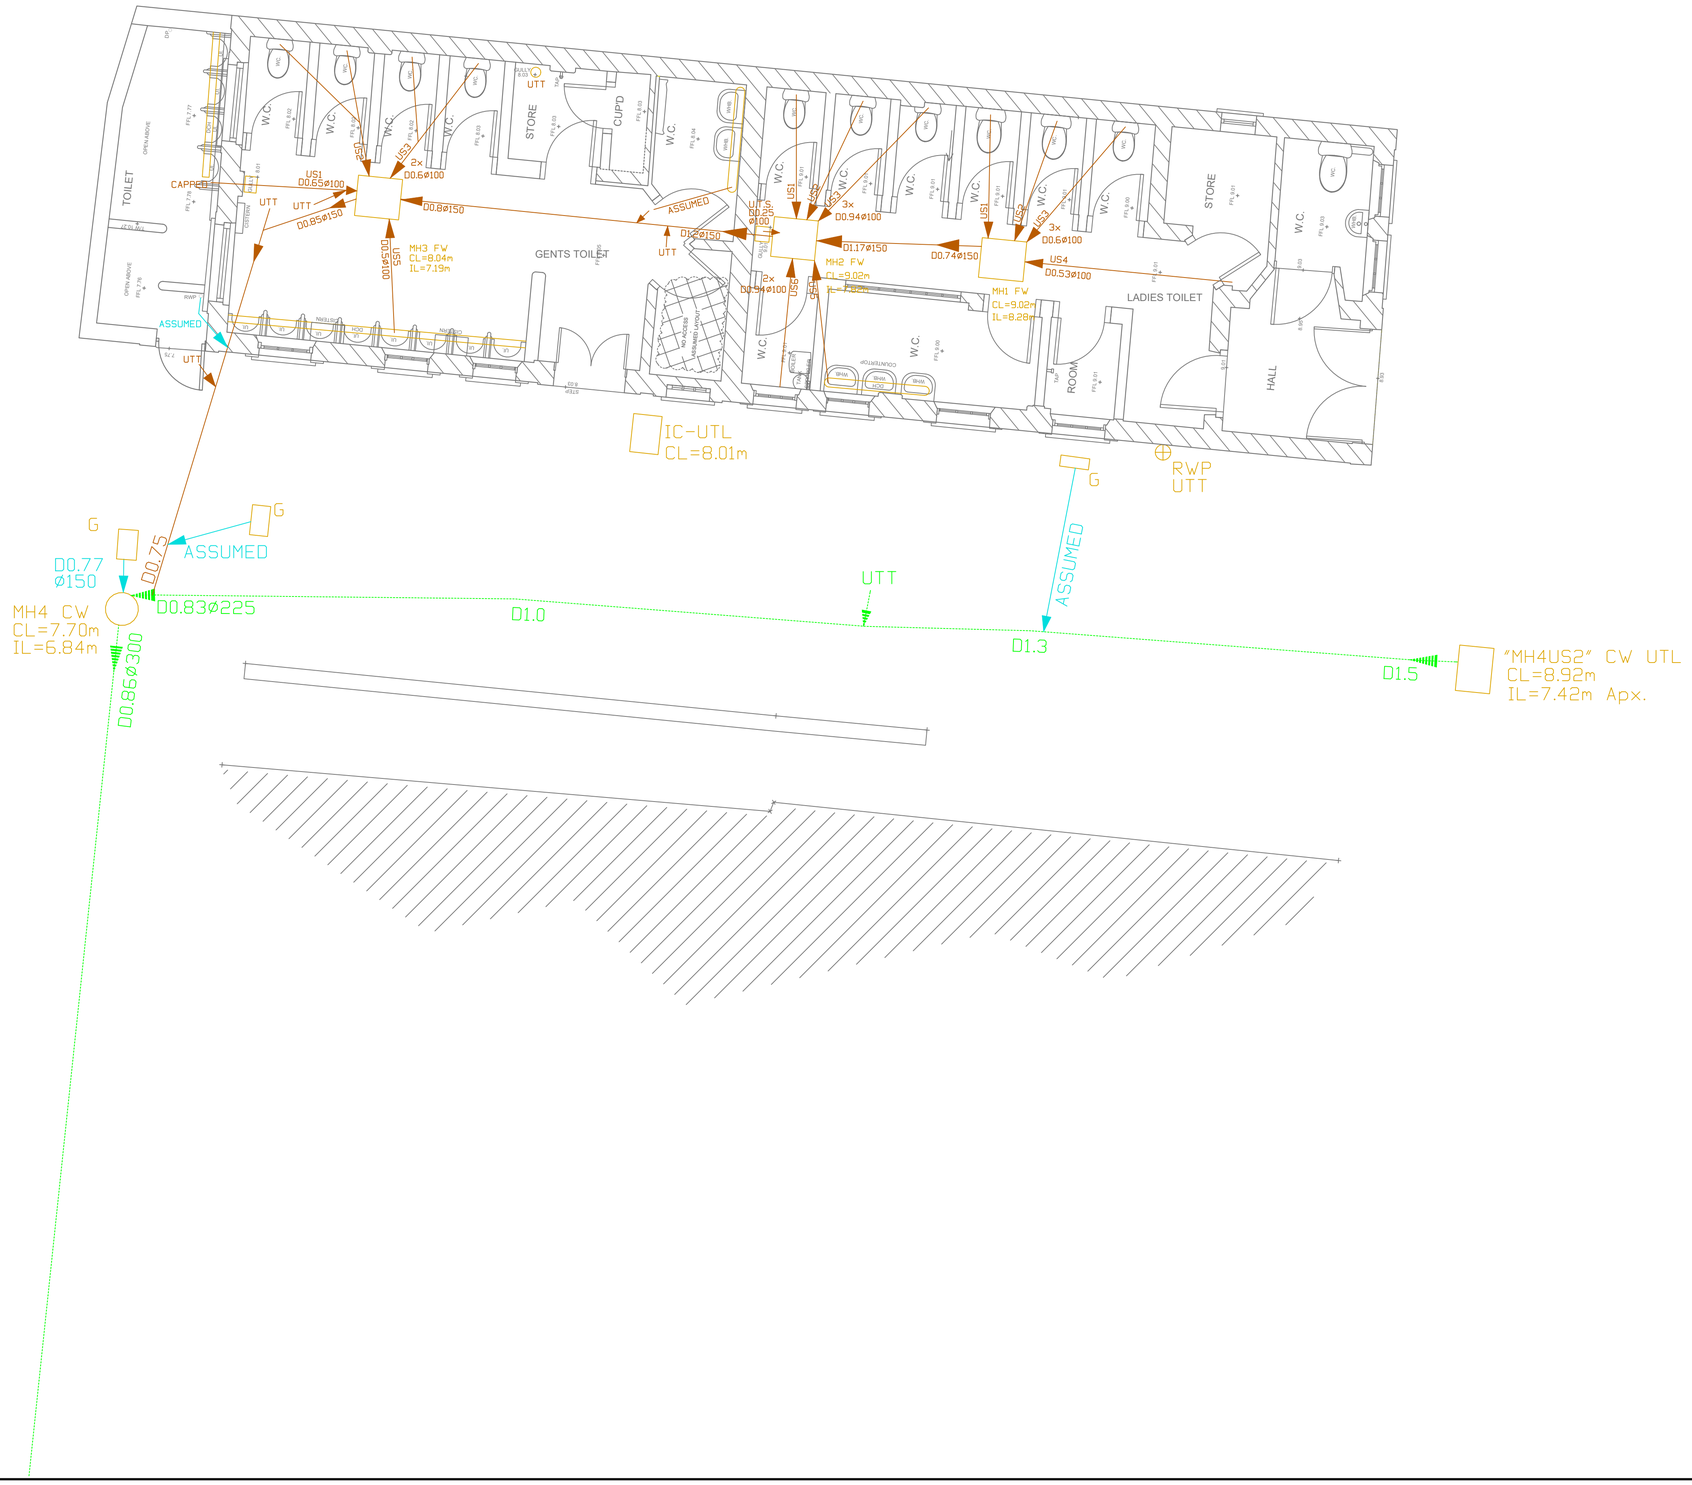

Client

Initiate Architecture

Project

Drainage Survey
Public Conveniences,
John Street, Porthcawl.

Surveyed	TC	*Date*	30/10/25
Drawn	TC	*Date*	31/10/25
Scale	1:50@A1	*Checked*	TC
CLS Ref.	CLS/0609		
Drawing No.	IA/PCJS/D01		

DO NOT SCALE

THIS DRAWING IS COPYRIGHT.

NOTES:

1. COORDINATES AND LEVELS ARE BASED UPON OSTN15 VIA THE ACTIVE GNSS NETWORK.
2. FLOOR PLAN BY OTHERS.

APPROX. N

DRAINAGE(COMBINED)	
DRAINAGE(SURFACE)	
DRAINAGE(FOUL)	
POWER	
WATER	
BRITISH TELECOM/COMMS	
GAS	
UNKNOWN SERVICE	
GPR ANOMALY	
UTT	UNABLE TO TRACE
UTTF	UNABLE TO TRACE FURTHER
ASR	ASSUMED ROUTE
P	PLASTIC
PIG/CIG	PIPE/CABLE INTO GROUND
UTL	UNABLE TO LIFT
D:x.x	DEPTH TO SERVICE (m)
B	BLOCKED

Rev	Ammendments	Date	By

KEY

	BOTTOM OF BANK
	TOP OF BANK
	CONTOURS
CAB	CABINET
	TREE
FH	FIRE HYDRANT
BT	BRITISH TELECOM
CATV	CABLE TV
	OVERHEAD LINE
GAS	GAS VALVE
1.0BRK	BRICK WALL
1.0BLK	BLOCK WALL
1.0ST	STONE WALL
	VEGETATION
2.0 CB	CLOSE BOARD
1.6 PR	POST RAIL FENCE
1.8 H	HERAS FENCE
2.0 PW	POST WIRE FENCE
	DROPPED KERB
	KERB CHANNEL
	TOP OF KERB
RL=46.12	
EL=43.88	EAVE LEVEL
FFL=40.55	FINISHED FLOOR LEVEL
FR=42.99	FLAT ROOF LEVEL
	VERGE
	CONTROL STATION
TH=50.09	TREE HEIGHT
PB	POST BOX SQUARE
PB	POST BOX ROUND
GRILL	GRILL SQUARE
GRILL	GRILL ROUND
BL	BOLLARD ROUND
BL	BOLLARD SQUARE
BIN	BIN SQUARE
BIN	BIN ROUND
38.32	SPOT LEVEL
ASP	ASPHALT
GR	GRASS
GRAV	GRAVEL
H/S	HARDSTANDING
BB	BELISHA BEACON
RS	ROAD SIGN
TS	TRAFFIC SIGNAL
IC	INSPECTION COVER
MH	MANHOLE SQUARE
MH	MANHOLE ROUND
MP	MARKER POST
TP	TELEGRAPH POLE
LC	LIGHTING COLUMN
G	GULLY
WM	WATER METER
SV	SLUICE VALVE
ST	STOP TAP

Coombs
LAND SURVEYS

Coombs Land Surveys Ltd.
32 Meadow View
Dunvant
Swansea
SA2 7UZ
Tel. 07927 666910
tim@coombslandsurveys.co.uk

A1