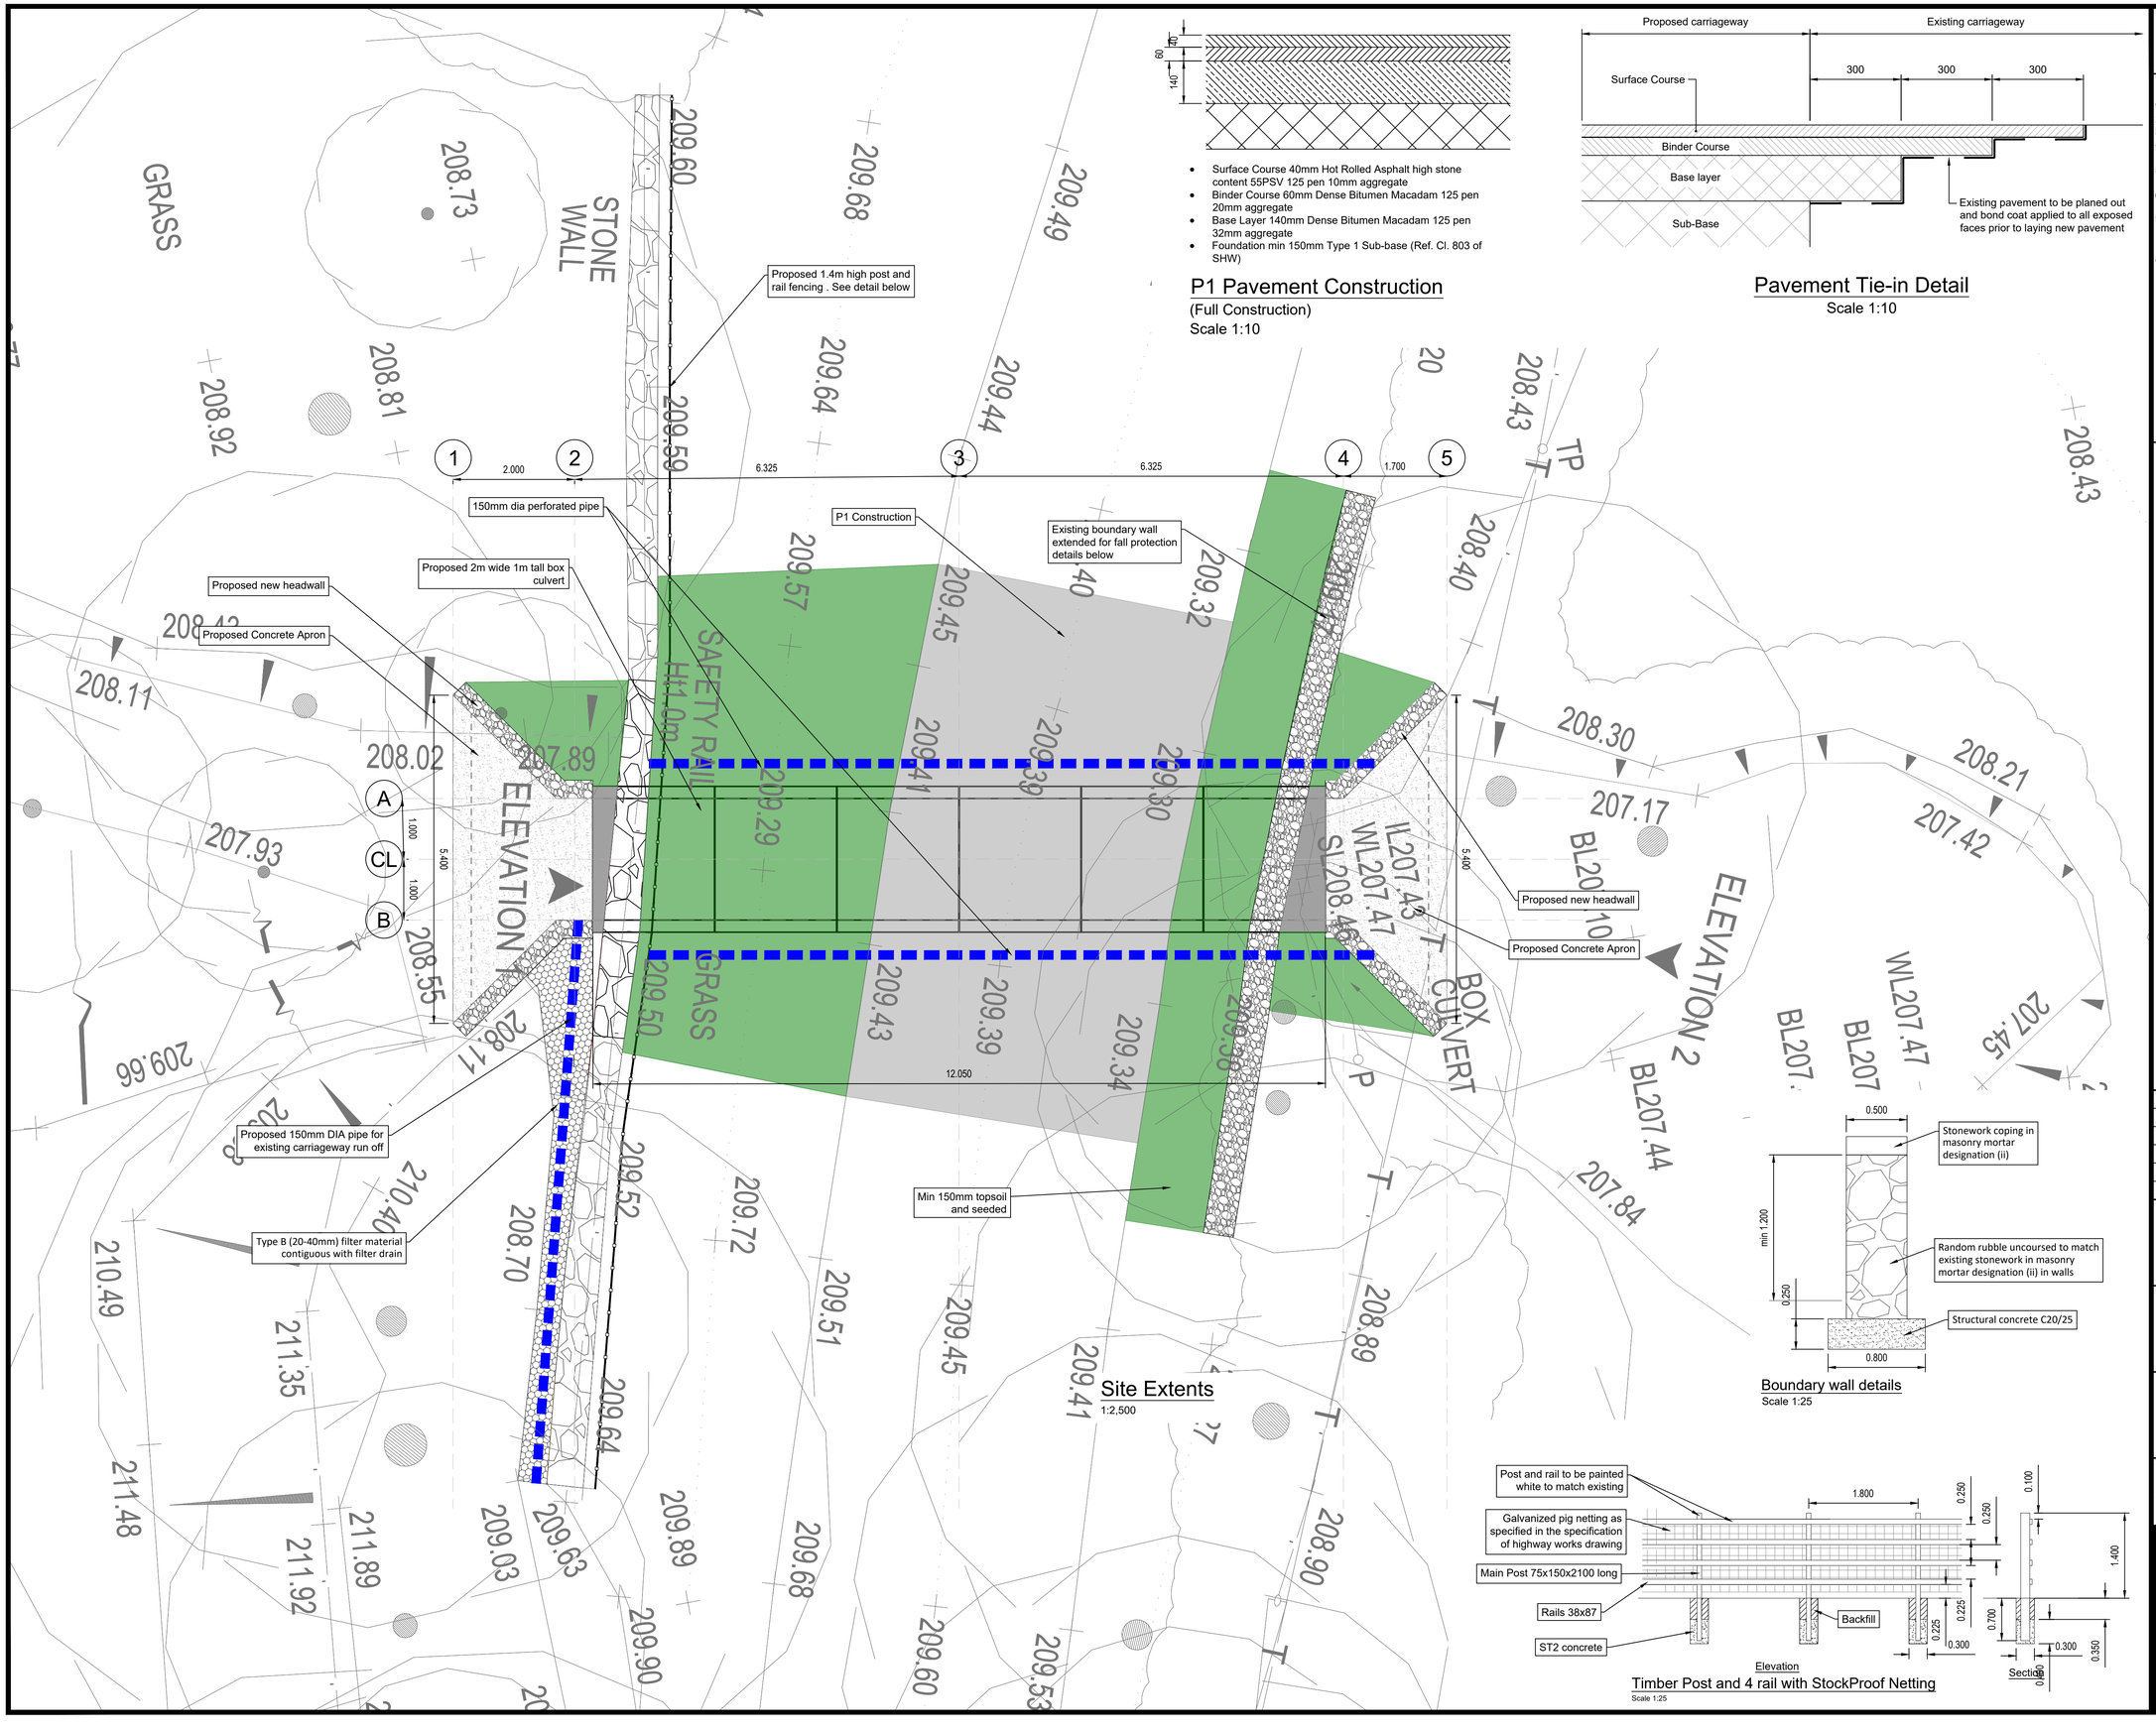

Site Extents
1:2,500

- Surface Course 40mm Hot Rolled Asphalt high stone content 55PSV 125 pen 10mm aggregate
- Binder Course 60mm Dense Bitumen Macadam 125 pen 20mm aggregate
- Base Layer 140mm Dense Bitumen Macadam 125 pen 32mm aggregate
- Foundation min 150mm Type 1 Sub-base (Ref. Cl. 803 of SHW)

P1 Pavement Construction
(Full Construction)
Scale 1:10

Pavement Tie-in Detail
Scale 1:10

Boundary wall details
Scale 1:25

Timber Post and 4 rail with StockProof Netting
Scale 1:25

Hawlfraint y Goron a hawliau cronfa ddata 2026 Arolwg Ordnans 100023380
Crown copyright and database rights 2026 OS 100023380

NOTES

1. All dimensions are in metres unless otherwise stated.
2. All chainages are in metres unless otherwise stated.
3. All levels are in metres relative A.O.D.
4. Any anomalies on this drawing should be brought to the attention of Conwy County Borough Council.
5. All dimensions are in millimetres and all levels in metres unless stated otherwise.
6. This drawing is to be read in conjunction with all relevant architect's, engineer's and other specialist drawings.
7. All dimensions shall be confirmed by the Contractor and any discrepancies brought to the attention of the Supervisor as soon as a discrepancy arises.
8. All levels shown on this drawing are nominal and must be checked/agreed prior to construction. All levels to be agreed with the supervisor.

KEY

REV	DETAIL	DRAWN	CHECKED	DATE
A	Issue for Tender	GRJ	BS	2026.06.12

PROJECT
Pont Gell, Llangernyw

TITLE
Proposed General Arrangement Plan View

CLIENT
Flood Risk & Infrastructure

SCALE @ A1:	DRAWN:	CHECKED:	APPROVED:	DWG STATUS:
As Shown	GRJ	GP	BS	Tender
	DATE: 2026.06.12	DATE: 2026.06.12	DATE: 2026.06.12	

CONWY
CYNGOR BWRDEISTREF SIROL
COUNTY BOROUGH COUNCIL
ENVIRONMENT, ROADS & FACILITIES
G.B. Edwards BEng (Hons) CEng FICE
Head of Environment Roads & Facilities,
PO Box 1, Colwyn Bay. LL29 0GG.
Tel. (01492) 575337
E-mail. erf@conwy.gov.uk

PROJECT Ref:	DRAWING No:	REV
ERCF2509N 25 /	T104	A

CAD File Ref:
File: ERCF2509N 25 T104 T105 GA Rev A.dwg
Layout: T104