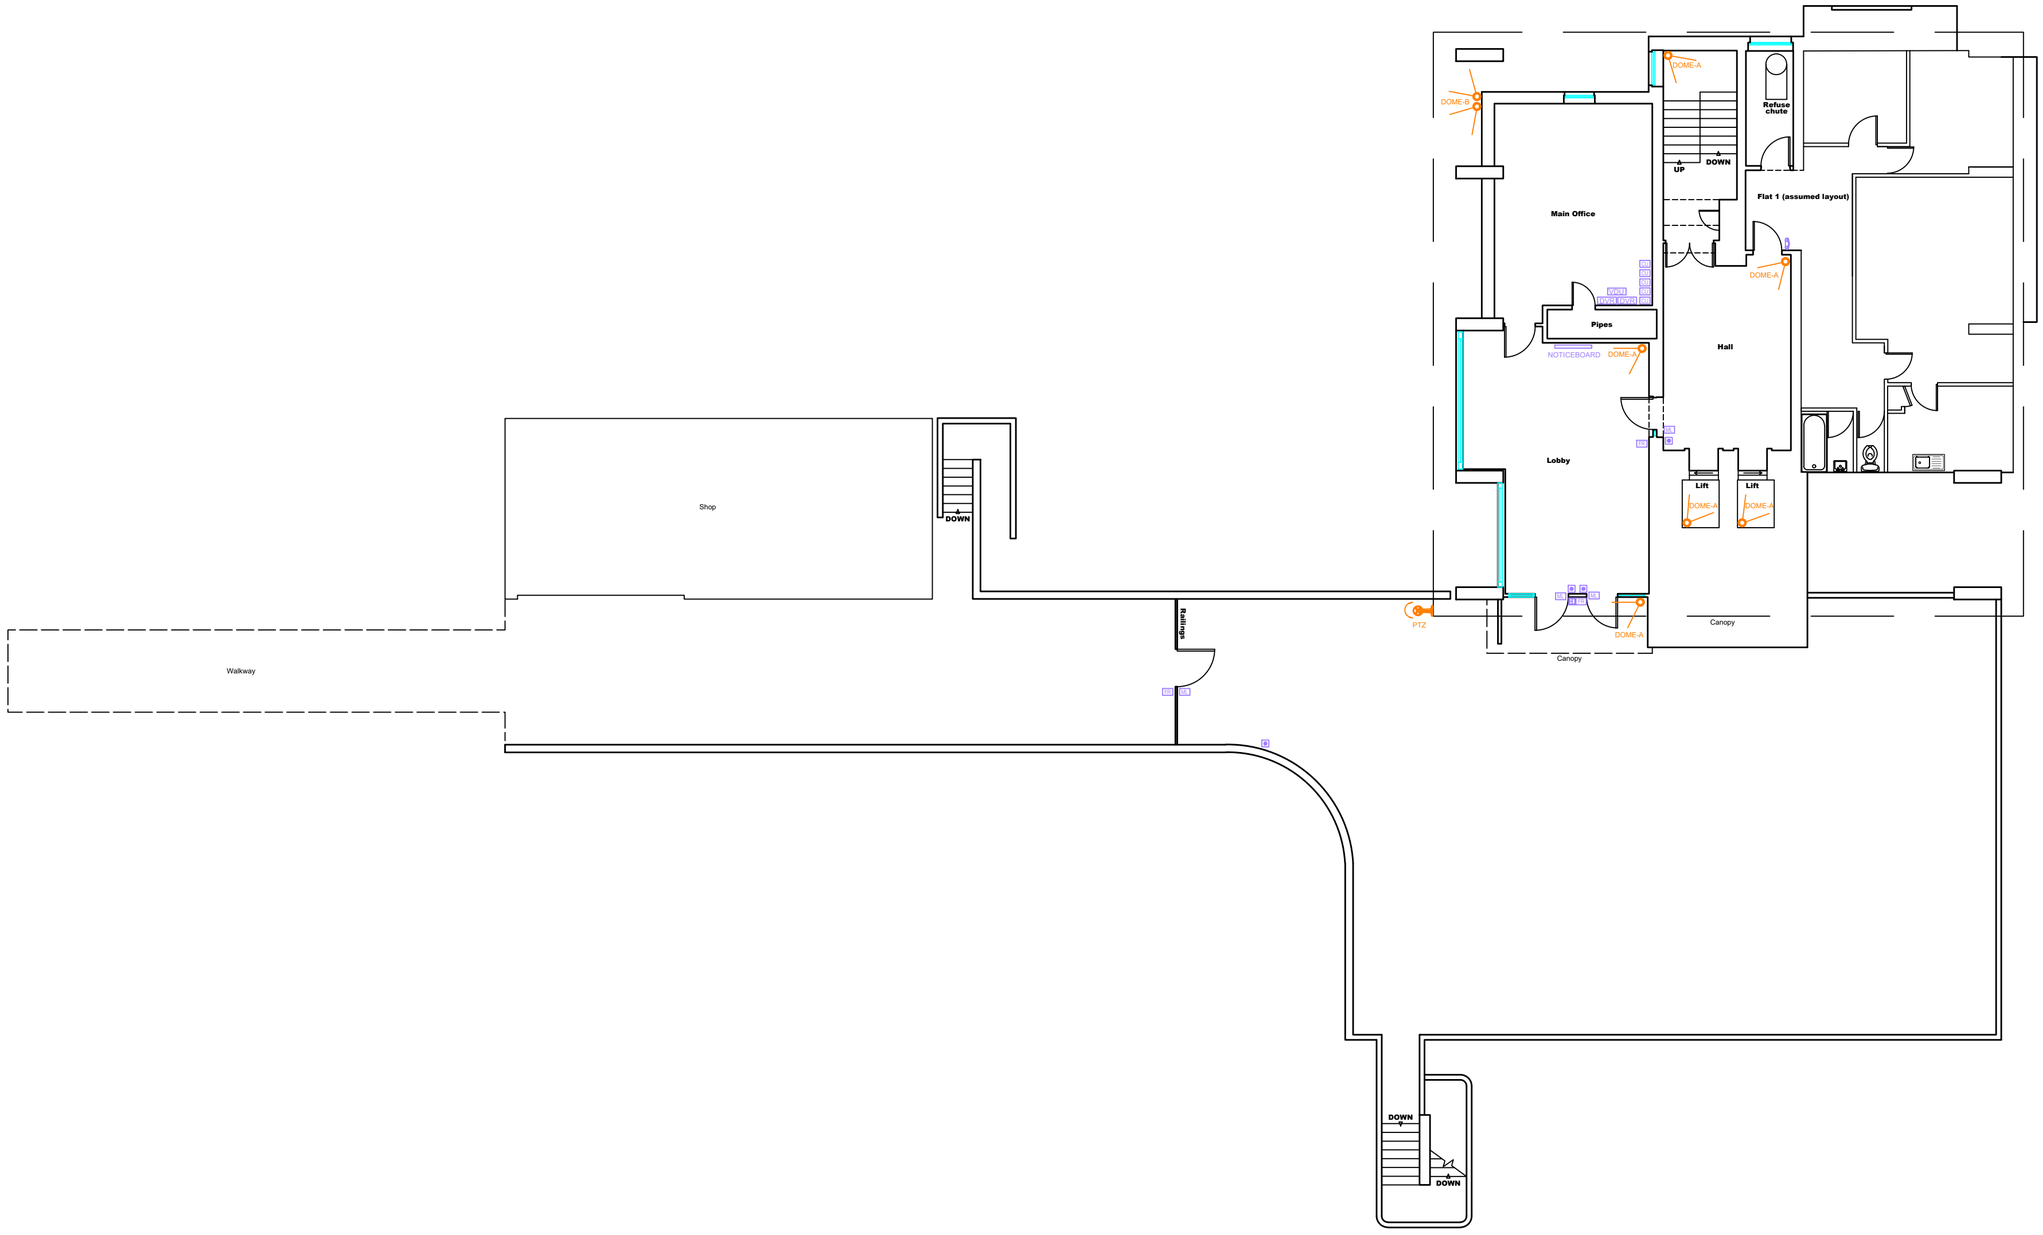

Upper Ground Floor

LEGEND		
DOME-A	DOME CAMERA - B	7
DOME-B	DOME CAMERA - A	74
PTZ	PTZ CAMERA	1
MON	MONITOR	1
DVR	DVR UNIT	2
ML	MAGLOCK	16
FR	FOB READER	13
PB	DOOR ACCESS PUSH TO EXIT	14
CS	DOOR ACCESS CALL STATION	2
DR	DOOR ACCESS CONTROL MODULES	12

DRAWING NOTES

Rev	Date	Description	Ckd

Bron Afon

Drawing Status
TENDER

Project
The Tower Block CCTV System
Southville, Cwmbran
NP44 3QY

Title
PROPOSED CAMERA LOCATIONS
UPPER GROUND FLOOR LAYOUT

Date	Checked	Scale
24/04/26		NTS

Drawn
C.ALLFORD

Drawing No.
TTB-CCTV-UGF-01

Rev.

cm

A2