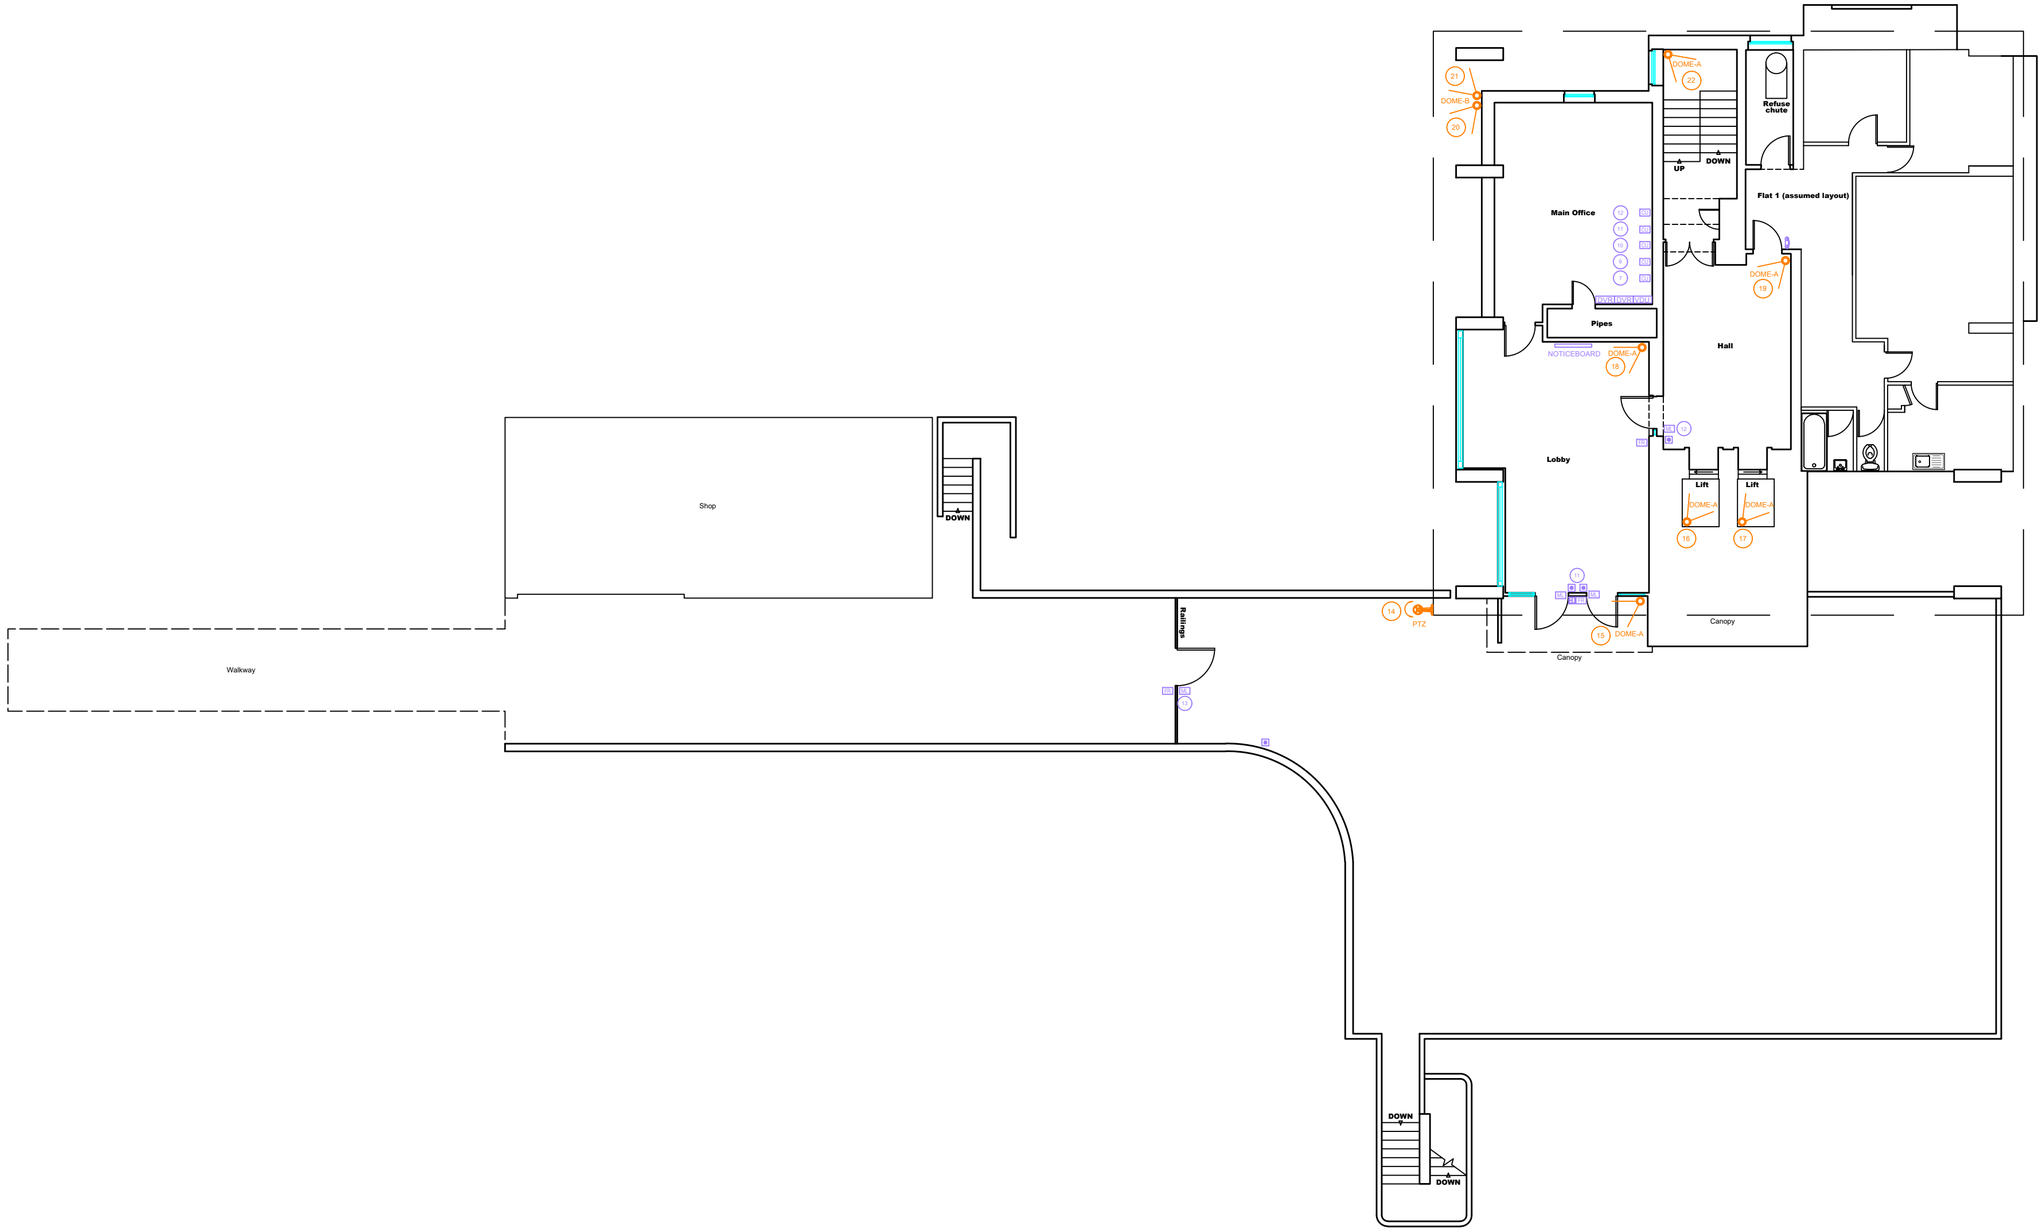

Upper Ground Floor

LEGEND		
DOME-A	DOME CAMERA - B	7
DOME-B	DOME CAMERA - A	74
PTZ	PTZ CAMERA	1
MON	MONITOR	1
NVR	DVR UNIT	2
ML	MAGLOCK	16
RR	FOB READER	13
	DOOR ACCESS PUSH TO EXIT	14
	DOOR ACCESS CALL STATION	2
DM	DOOR ACCESS CONTROL MODULES	12
	DOOR ACCESS CONTROL VIDEO/AUDIO UNIT	81
	NOTICEBOARD	2

DRAWING NOTES

Camera and door controller numbering added

Door controller 13 assumed and will need to be confirmed on site

Rev	Date	Description	Ckd

Bron Afon

Drawing Status

TENDER

Project
The Tower Block CCTV System
Southville, Cwmbran
NP44 3QY

Title
PROPOSED CAMERA LOCATIONS
UPPER GROUND FLOOR LAYOUT

Date	Checked	Scale
24/04/26		NTS

Drawn
C.ALLFORD

Drawing No.
TTB-CCTV-UGF-01

Rev.
1.0

cm

A2