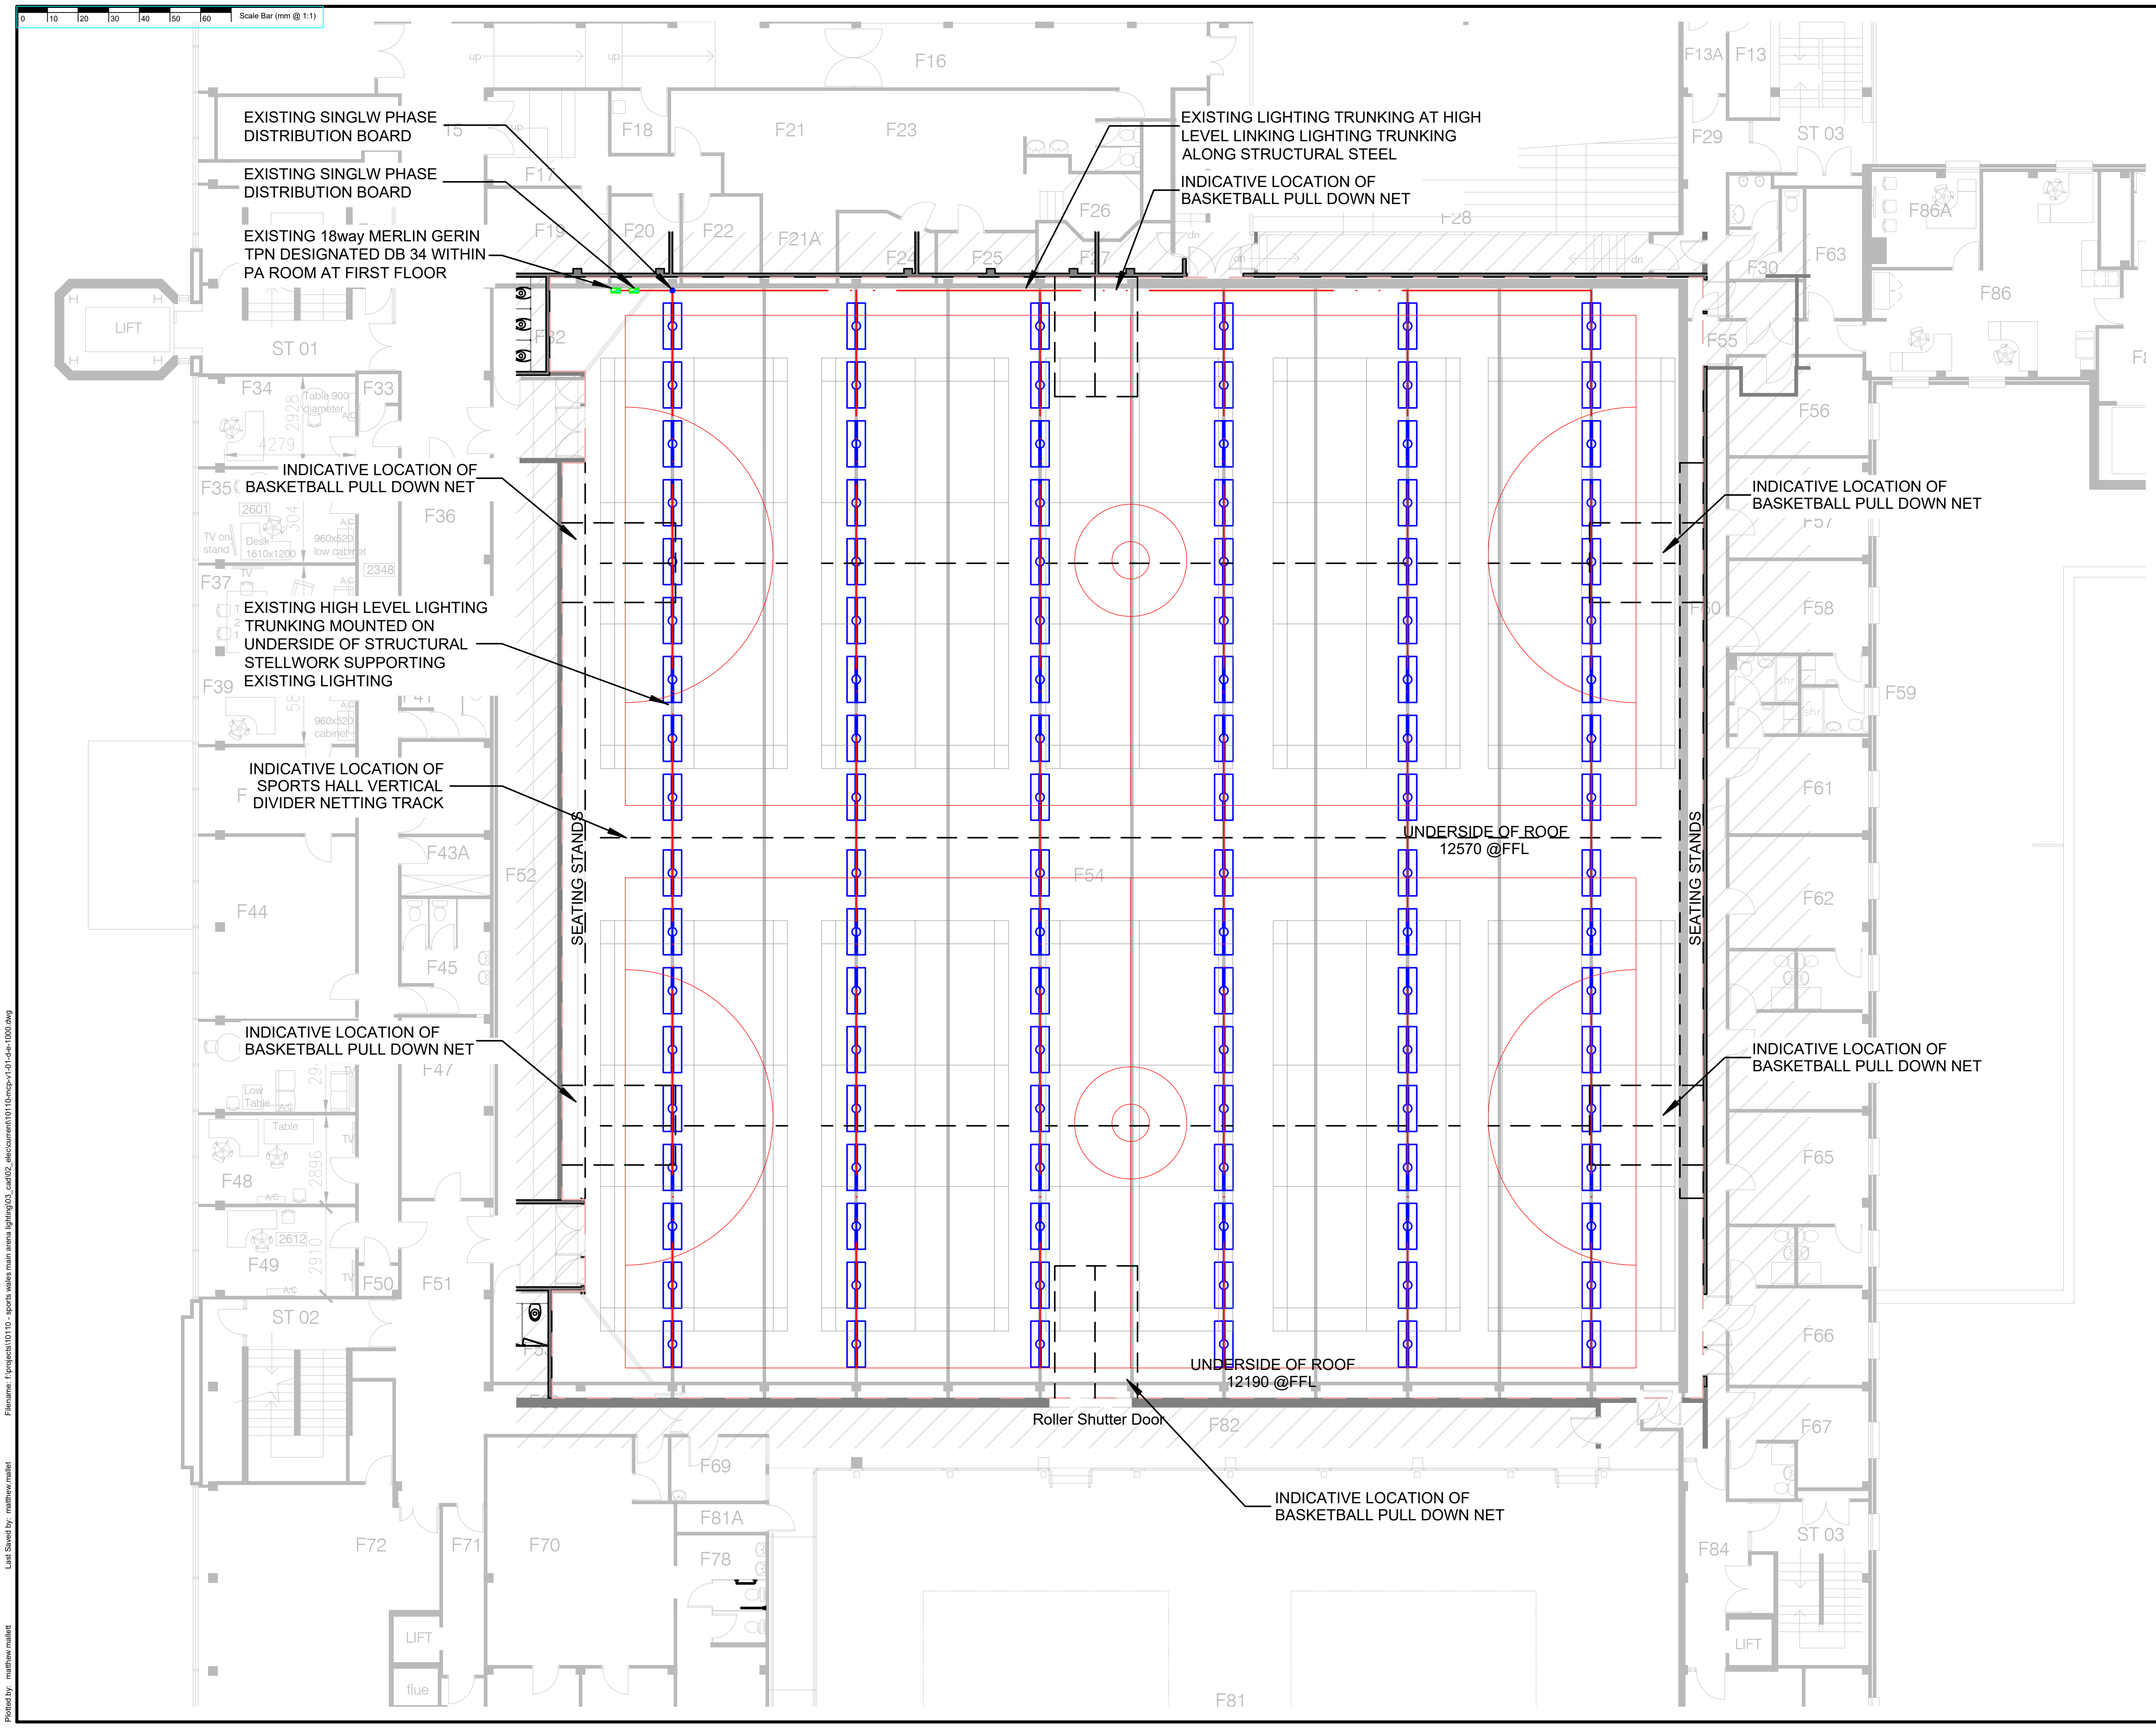

- *This is not an installation drawing.*
- *The final coordination of services, specialist Sub-Contractors, and building structure is the responsibility of the building services Contractor.*
- *Do not scale from this drawing.*
- *This drawing shall be read in conjunction with the MEP Specification.*
- *The installation of services shall be in compliance with the workmanship clauses detailed in the Specification.*

Notes

Legend

Existing Retrofitted LED Luminaires mounted on lighting trunking to be removed and disposed of by contractor.

Safety, Health & Environmental Information

In addition to the hazards / risks normally associated with the types of work detailed on this drawing, note the following:

Construction
1. Refer to designers risk register, construction risk register And asbestos register

Maintenance / Cleaning
1. Refer to designers risk register, construction risk register And asbestos register

Decommissioning / Demolition
1. Refer to designers risk register, construction risk register And asbestos register

It is assumed that all works will be carried out by a competent contractor working, where appropriate, to an approved method statement

Details	Eng	Date	Rev
Tender Issue	MM	July 26	P02
Preliminary Issue	MM	July 26	P01

Revisions

Consulting Engineers
Faraday House, Terra Nova Way
Penarth Marina, Cardiff CF64 1SA
Tel. (029) 2035 2450
Fax. (029) 2035 2451
www.mccannp.com
office@mccannp.com

McCann and partners

Job Title

Sports Wales National Centre
Sophia Gardens, Cardiff
Main Arena - Lighting Upgrade

Drawing Title

Electrical Engineering Services
Main Arena - Existing Lighting Installation

Scale @ A1	Date	Authorised	Checked	Engineer	Drawn
1:100	July 26	CM	DY	MM	HF

McCann Ref	Status	Status Code	Revision
10110	**Tender Issue**	S4	P02

Project	Origin	Volume	Level	Type	Discipline	Number
10110	MCP	V1	01	D	E	1000

Plotted by: matthew.mallett Last Saved by: matthew.mallett Filename: f:\projects\10110 - sports wales main arena lighting\03_cad\02_de\current\10110-mcp-v1-01-d-e-1000.dwg