


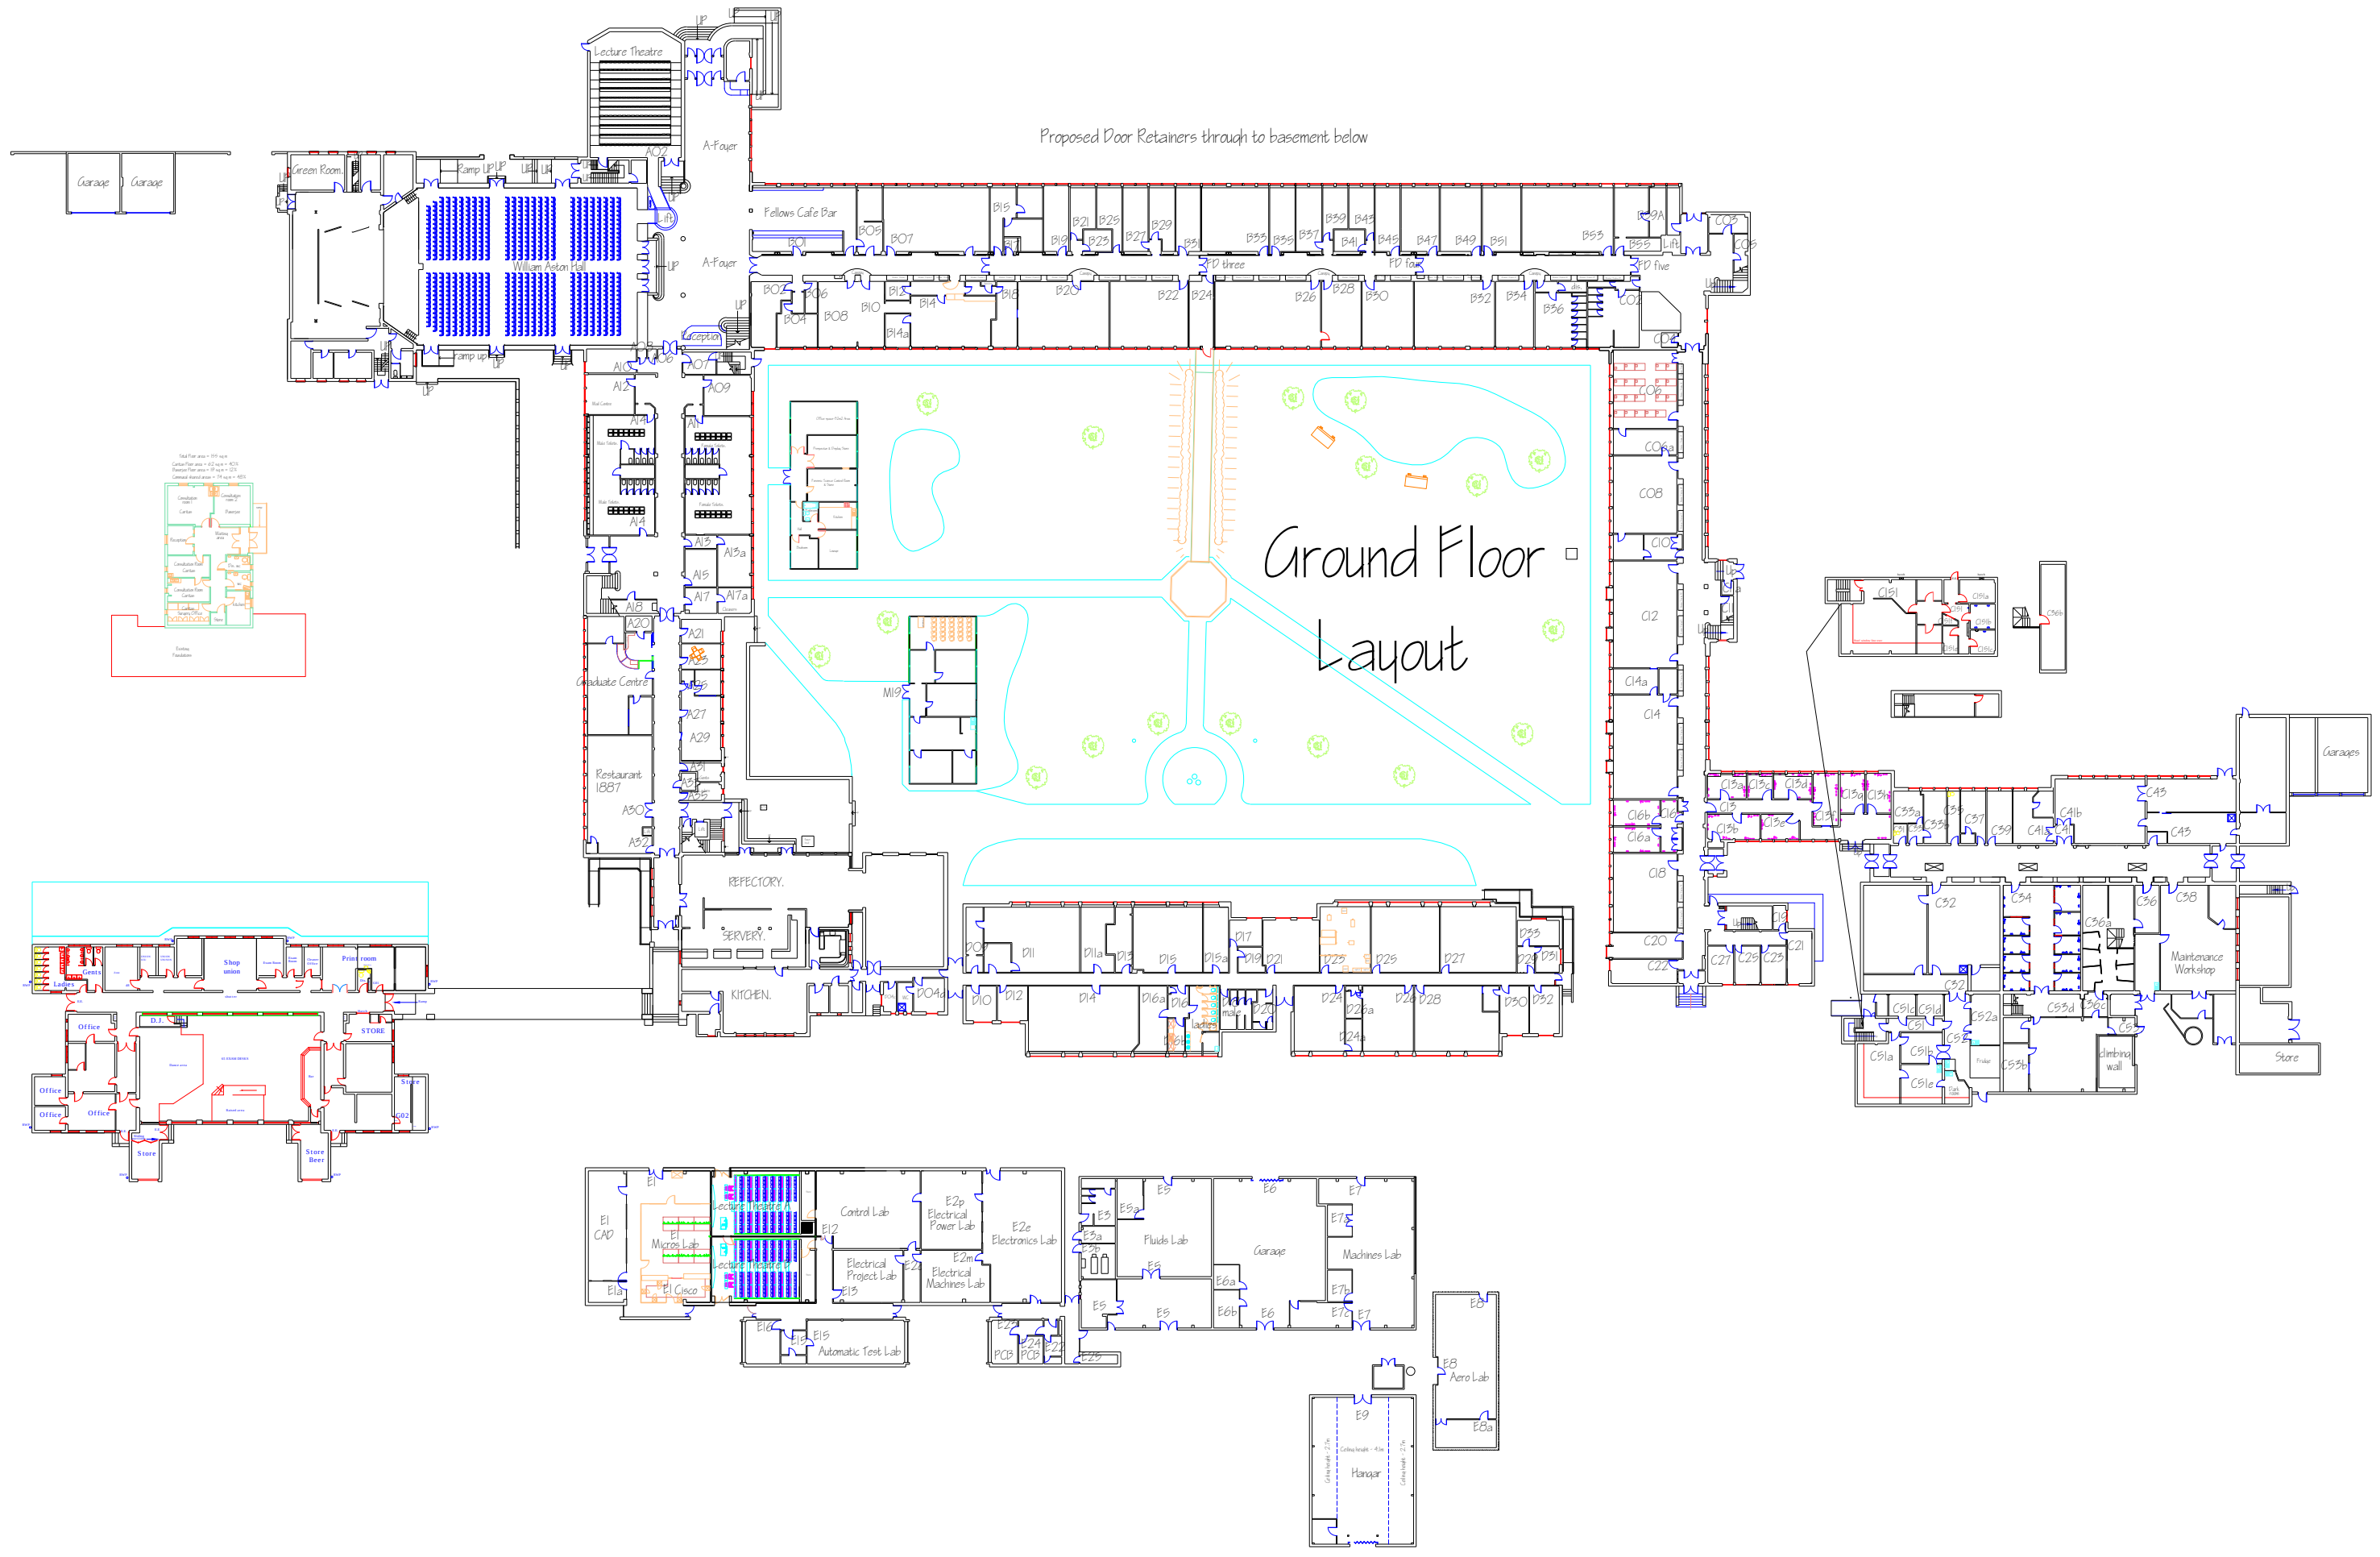

Proposed Door Retainers through to basement below

Ground Floor
Layout