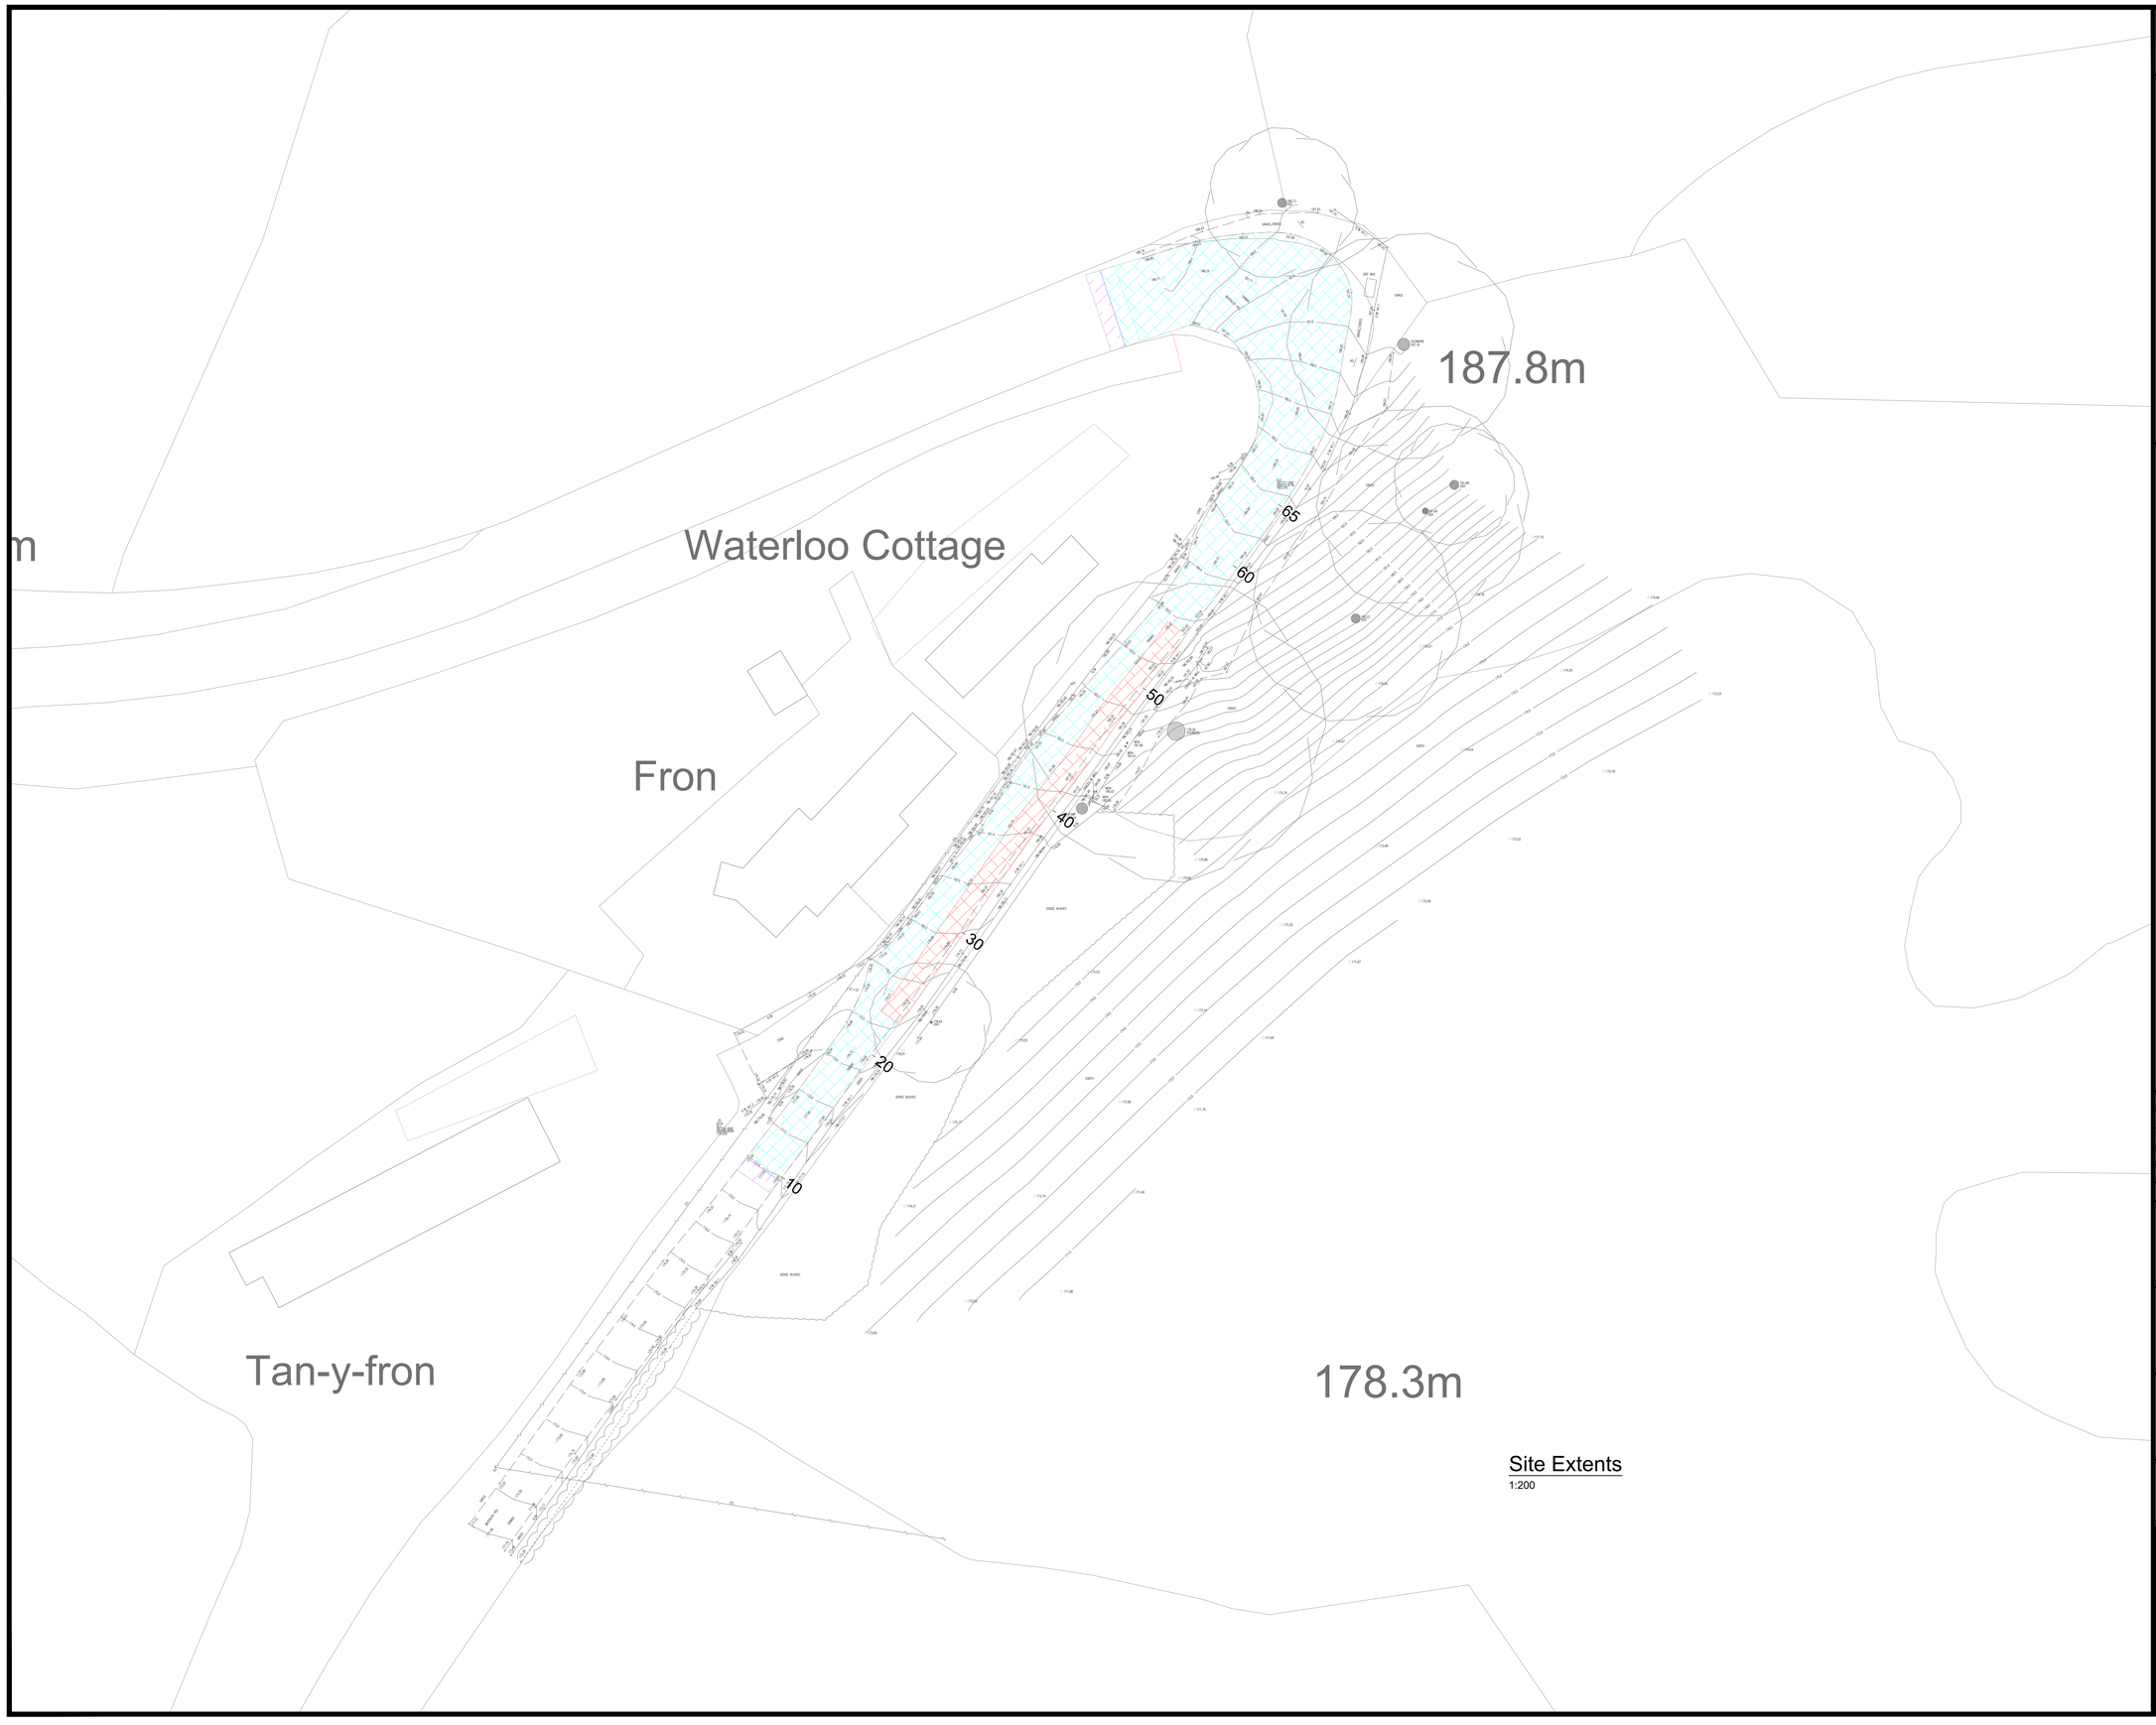

Site Extents
1:200

Hawlfraint y Goron a hawliau cronfa ddata 2026 Arolwg Ordnans 100023380

Crown copyright and database rights 2026 OS 100023380

NOTES

1. All dimensions are in metres unless otherwise stated.
2. All chainages are in metres unless otherwise stated.
3. All levels are in metres relative A.O.D.
4. Any anomalies on this drawing should be brought to the attention of Conwy County Borough Council.
5. All dimensions are in millimetres and all levels in metres unless stated otherwise.
6. This drawing is to be read in conjunction with all relevant architect's, engineer's and other specialist drawings.
7. All dimensions shall be confirmed by the Contractor and any discrepancies brought to the attention of the Supervisor as soon as a discrepancy arises.
8. All levels shown on this drawing are nominal and must be checked/agreed prior to construction. All levels to be agreed with the supervisor.

KEY

Full construction Ref P1 - See T105

Tie in detail Binder and Surface course - See T105

Tie in Detail Surface Course only - See T105

REV	DETAIL	DRAWN	CHECKED	DATE
A	Tender Issue	JAC	GRJ	

PROJECT

Waterloo Cottage Retaining Wall Replacement

TITLE

Pavements

CLIENT

Flood Risk & Infrastructure

SCALE @ A1:	DRAWN:	CHECKED:	APPROVED:	DWG STATUS:
As Shown	JAC	PG	BS	Tender
	DATE: 2026-06-18	DATE: 2026-10-14	DATE: 2026-10-21	

CONWY
CYNGOR BWRDEISTREF SIROL COUNTY BOROUGH COUNCIL

ENVIRONMENT, ROADS & FACILITIES
G.B. Edwards BEng (Hons) CEng FICE
Head of Environment, Roads & Facilities,
PO. Box 1, Conwy, LL30 9GN
01492 575337
affch@conwy.gov.uk / erf@conwy.gov.uk

PROJECT Ref:	DRAWING No:	REV
ERCF2509N 05 /	T701	A

CAD File Ref:
File: ERCF2509N 05 T701 Pavements.dwg
Layout: CCBC A1L