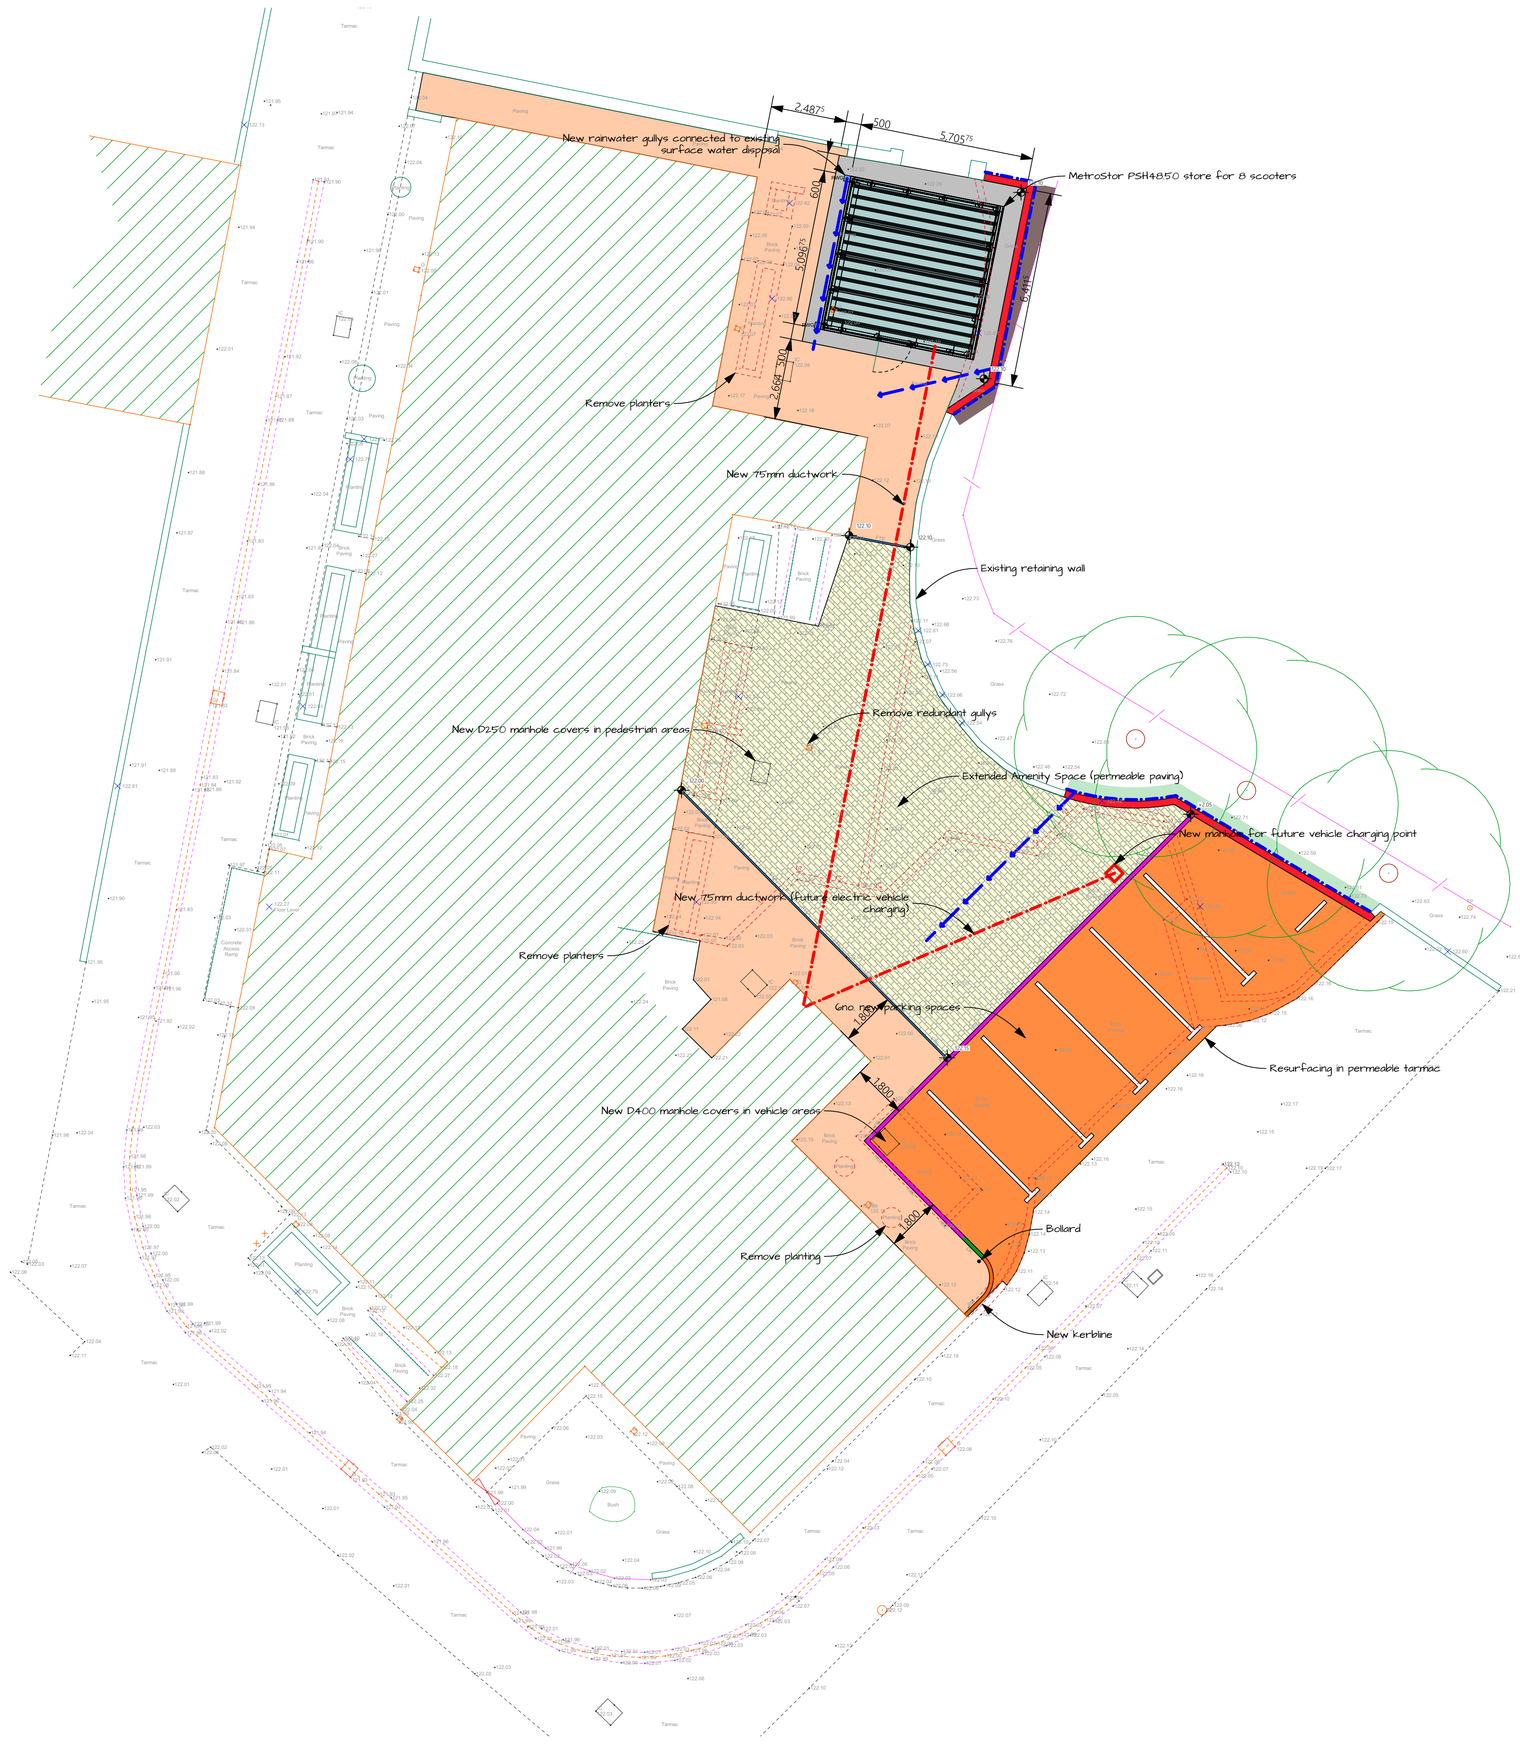


Site Layout Plan
1:100

Key:

- HB2 — Half Battered HB2 Kerbs 125mm x 255mm
- FTE — Half Battered HB2 Kerbs 125mm x 255mm
- DK — Transcition drop kerbs Kerbs 125mm x 255mm
- BN — Bullnosed BN Kerbs 125mm x 125mm (Radius to be formed with radius item)
- Permeable pavers on permeable subbase
- Permeable tarmacadam on permeable subbase (Foot traffic)
- Permeable tarmacadam on permeable subbase (Vehicular traffic)
- Concrete maintenance access path
- New retaining walls
- Soil back-fill to retaining walls (Near bin store)
- Reinstate ground behind retaining walls, reseed (Near vehicle parking)

Rev.	Initial	Description	Date
A	LC	Tender Issue	07/10/26

Status

For discussion
For approval
For construction

barcud

Job Title
Llys Pedr
Lampeter
Ceredigion
SA48 7DD

Drawing Title
Proposed External Works (Scooter Store & Parking Alterations)
Site Layout Plan

Drawing Type
Tender Drawing

DO NOT SCALE
If in Doubt - Ask!

Use only figured dimensions.
All dimensions to be confirmed on site.
Report any discrepancies to Trevor Hopkins Associates Ltd.

© All rights, including copyright, in the content of this document are owned or controlled for these purposes by Trevor Hopkins Associates Ltd. Except where expressly stated otherwise, you are not permitted to copy, reproduce, adapt or change in any way the content of this document for any other purpose whatsoever without the prior written permission of Trevor Hopkins Associates Ltd.

Drawing Number	Revision	Sheet
T-1305	A	01

(01239) 621010
design@trevorhopkins.com

Trevor Hopkins Associates Ltd
Parc House, Parc Teifi, Cardigan, Ceredigion, SA43 1EW

D:\THA Dropbox\THA Files\Drawings\00 Barcud\1305 - Llys Pedr, Lampeter\Tender\T-1305A.pln — Original: A1