
Permeable Parking

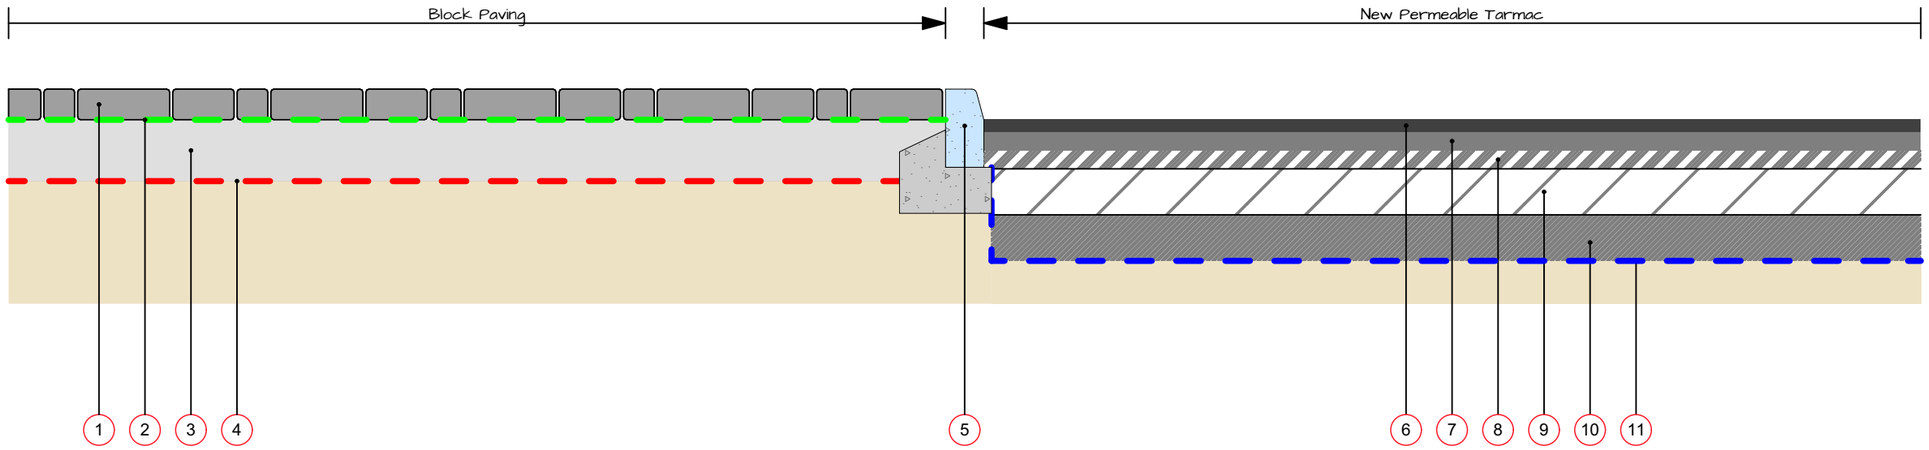

1. Modal X Priora in Light Granite setts by Marhsalls Paving. Refer to Marshalls drawing LP-00166P for laying pattern
2. Geoweb bio-barrier
3. minimum 300mm thick MOT Type 3 sub-base. Note depth of fill is dependent on prevailing ground porosity and rate will be adjusted to suit depth required.
4.
5. KERB: 125mm x 255mm HB2 Half-battered pre-cast concrete kerb to BS 7263. Refer to Trevor Hopkins Associates Drawing for bedding details
6. Surface Course: 40mm OF AC 10 Open Course Macadam
7. Binder Course: 60mm OF AC 10 Open Course Macadam
8. Type 3 150mm Granular Sub Base
9. Base: 60mm OF Open Graded Type 3 Granular Sub Base to Clause 805
10. Sub Base 2: 140mm OF Open Graded Type 3 Granular Sub Base to Clause 805.
11. 0.5mm Thick Visqueen Urban Geomembrane to Base and Sides of Sub Base. All Joints to be Welded. Laid on Minimum 50mm Sand Dust Blinding.

Rev.	Initial	Description	Date
A	LC	Tender Issue	09/10/26

Status

For discussion

For approval

For construction

barcud

Job Title
Llys Pedr
Lampeter
Ceredigion
SA48 7DD

Drawing Title
Proposed External Works
Permeable Parking

Drawing Type
Tender Drawing

DO NOT SCALE
If in Doubt - Ask!

Use only figured dimensions.
All dimensions to be confirmed on site.
Report any discrepancies to Trevor Hopkins Associates Ltd.

© All rights, including copyright, in the content of this document are owned or controlled for these purposes by Trevor Hopkins Associates Ltd. Except where expressly stated otherwise, you are not permitted to copy, reproduce, adapt or change in any way the content of this document for any other purpose whatsoever without the prior written permission of Trevor Hopkins Associates Ltd.

Drawing Number	Revision	Sheet
D-1305	A	03

(01239) 621010
design@trevorhopkins.com

Trevor Hopkins Associates Ltd
Parc House, Parc Teifi, Cardigan, Ceredigion, SA43 1EW