
Permeable Paving

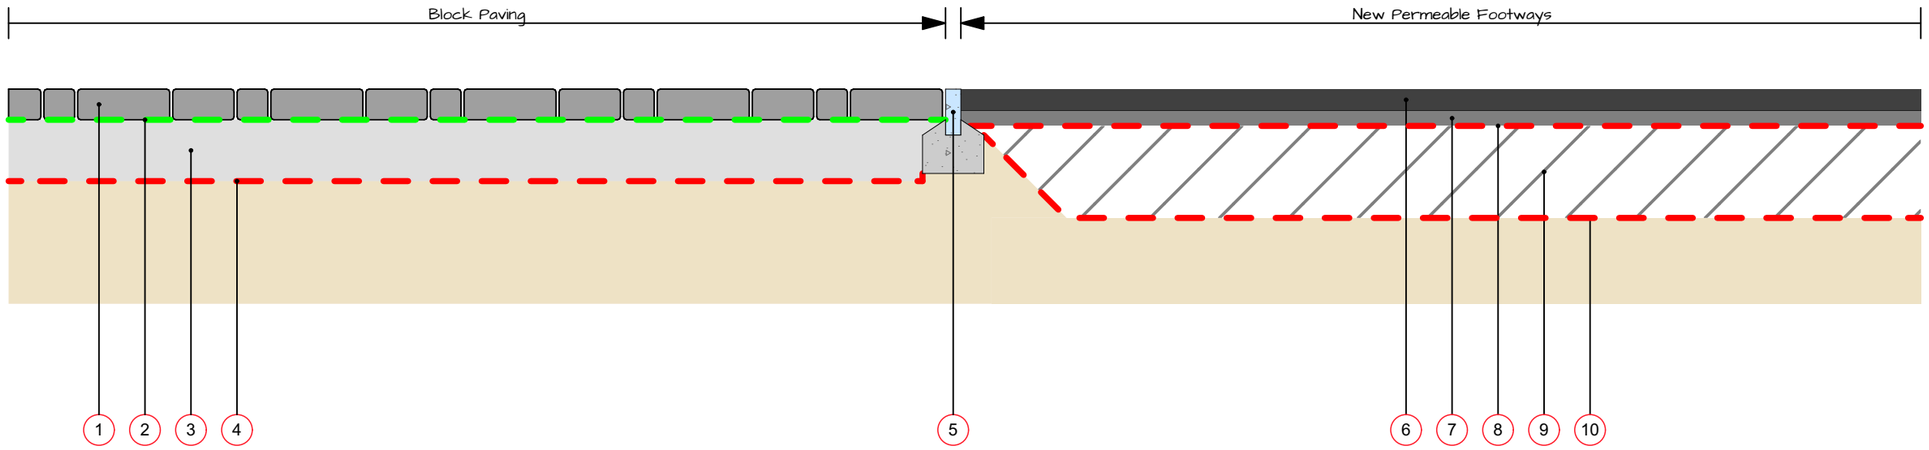

1. Modal X Priora in Light Granite setts by Marhsalls Paving. Refer to Marshalls drawing LP-00166P for laying pattern
2. Geoweb bio-barrier
3. minimum 300mm thick MOT Type 3 sub-base. Note depth of fill is dependent on prevailing ground porosity and rate will be adjusted to suit depth required.
4. Terram T700 geotextile membrane above subbase
5. KERB: 125mm x 255mm HB2 Half-battered pre-cast concrete kerb to BS 7263. Refer to Trevor Hopkins Associates Drawing for bedding details
6. 70mm porous asphalt (consisting Breedon Porous 10suf surface course).
7. Pedestrian areas: 50mm granular laying course (eg 20/40 Type B Filter Material). Refer to drawing for extent.
8. Terram T700 geotextile membrane above subbase
9. minimum 300mm thick MOT Type 3 sub-base.
10. Terram T700 geotextile membrane

Rev.	Initial	Description	Date
A	LC	Tender Issue	09/10/26

Status

For discussion
For approval
For construction

barcud

Job Title
Llys Pedr
Lampeter
Ceredigion
SA48 7DD

Drawing Title
Proposed External Works
Permeable Paving

Drawing Type
Tender Drawing

DO NOT SCALE
If in Doubt - Ask!

Use only figured dimensions.
All dimensions to be confirmed on site.
Report any discrepancies to Trevor Hopkins Associates Ltd.

© All rights, including copyright, in the content of this document are owned or controlled for these purposes by Trevor Hopkins Associates Ltd. Except where expressly stated otherwise, you are not permitted to copy, reproduce, adapt or change in any way the content of this document for any other purpose whatsoever without the prior written permission of Trevor Hopkins Associates Ltd.

Drawing Number	Revision	Sheet
D-1305	A	04

(01239) 621010
design@trevorhopkins.com

Trevor Hopkins Associates Ltd
Parc House, Parc Teifi, Cardigan, Ceredigion, SA43 1EW