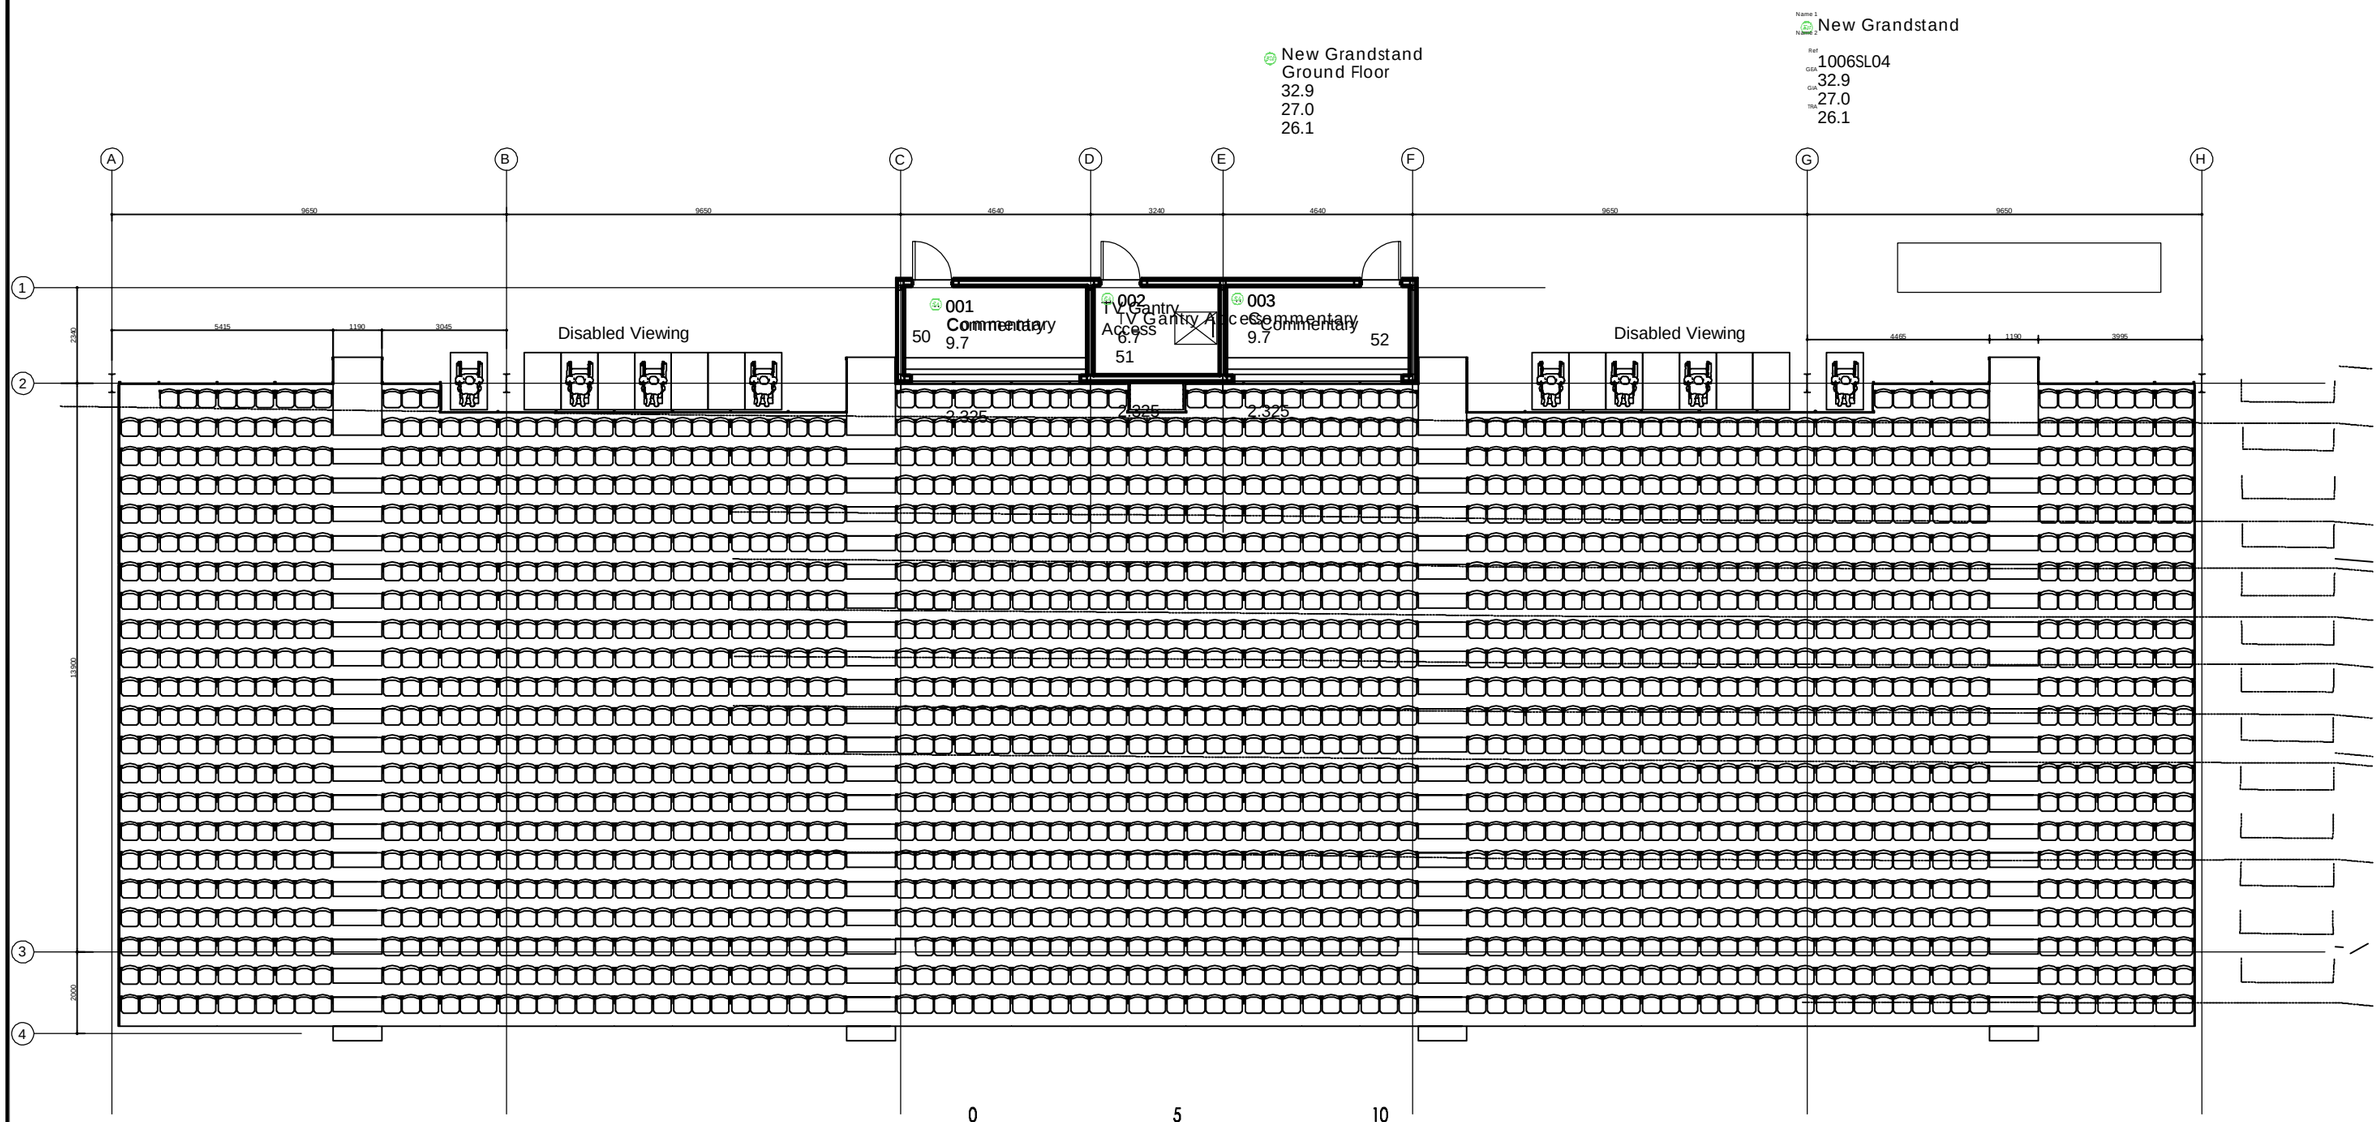


Proposed Grand Stand Layout Plan

PROPERTY MANAGEMENT AND ASSET SERVICES
GOVERNMENT BUILDINGS
DINERTH ROAD
COLWYN BAY
LL28 4UL
Tel: (01492) 574286
Fax: (01492) 574027
CONWY
CYNGOR BWRDEISTREF SIROL CONWY COUNTY BOROUGH COUNCIL
ASSET

PROPERTY
New Grandstand
Eirias Park
Abergele Road
Colwyn Bay
LL29 7SP

DRAWING
ASSET PLAN

DRAWING PRODUCTION
CAD

SCALE	DATE	DATE LAST UPDATED
1/150 @ A3	04/09/12	
DRAWN BY	VERIFIED BY	FILE NAME
SITE UPRN	DWG No	SHEETNo
1006SL04	1006SL04/01	of 1

REV	DESCRIPTION	DATE	BY	CHKD