

Location Plan 1:1250

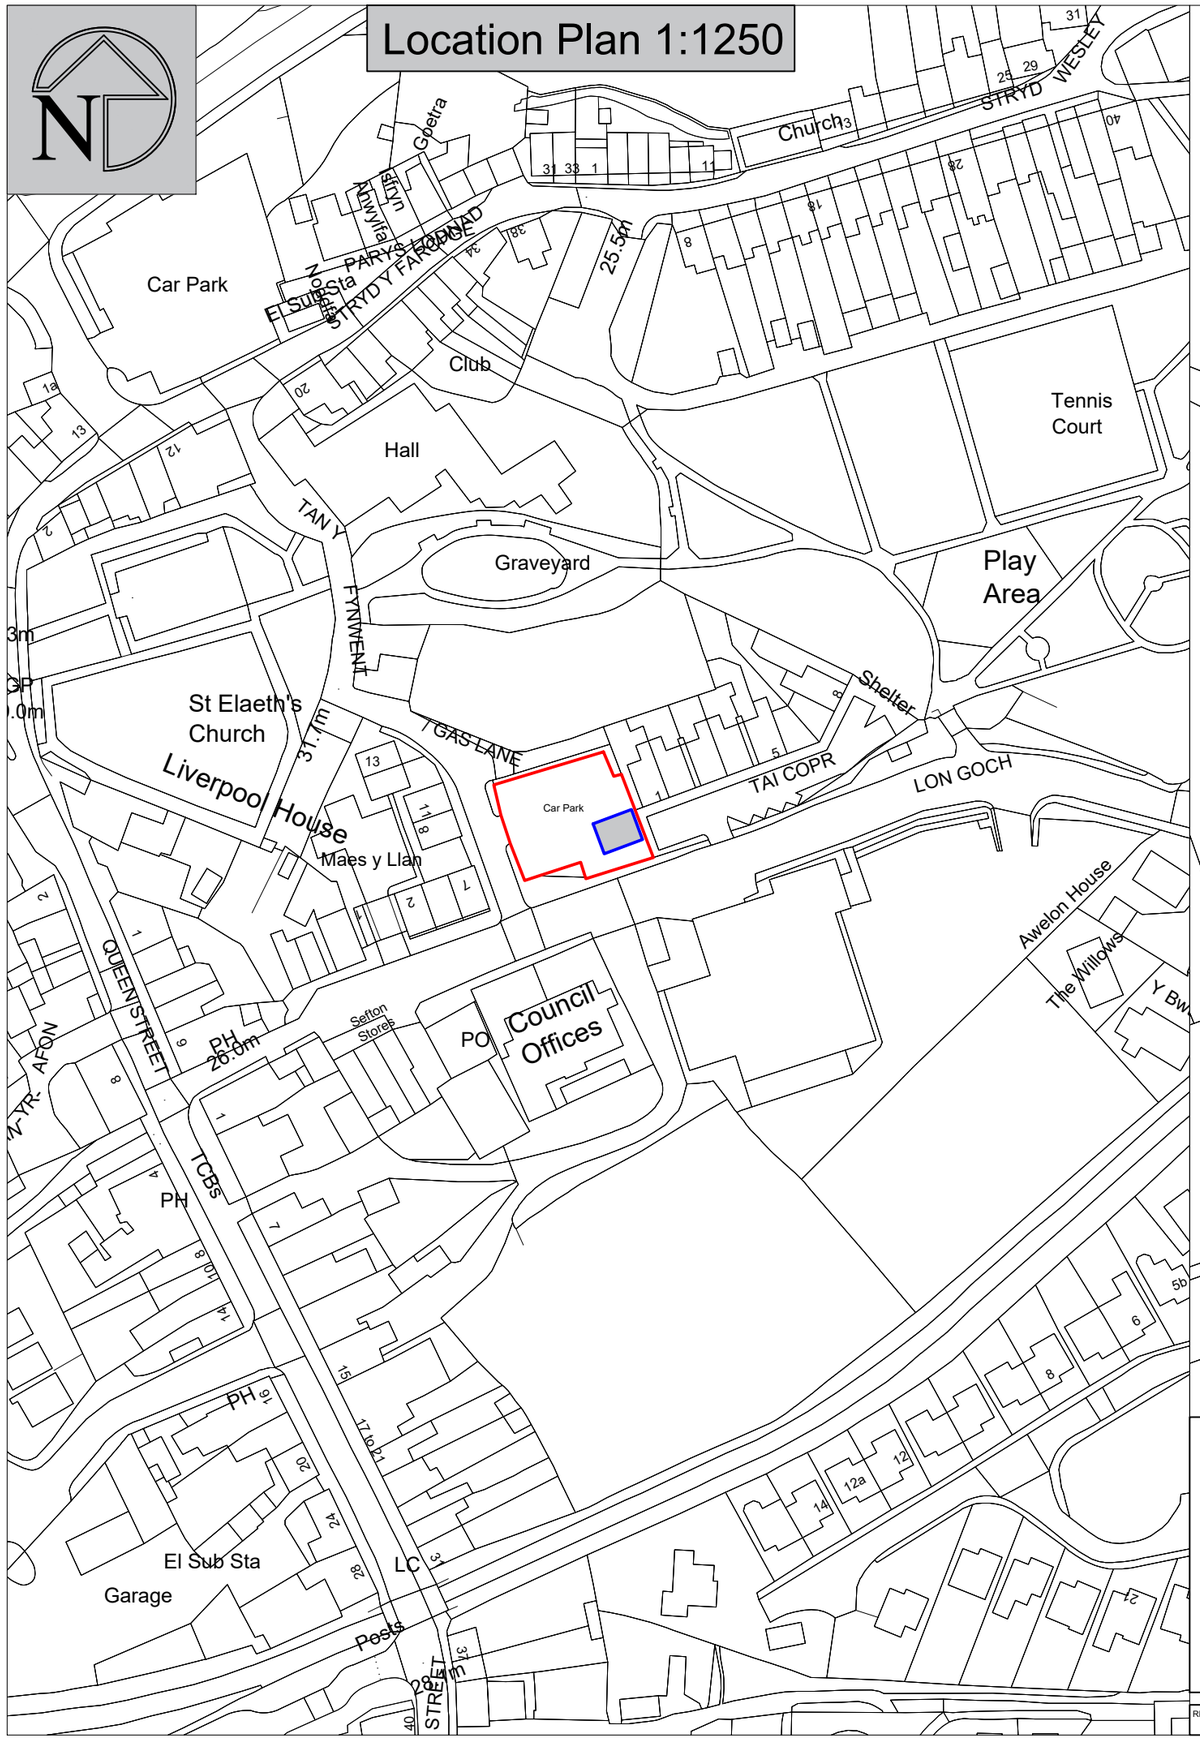

Block Plan 1:250

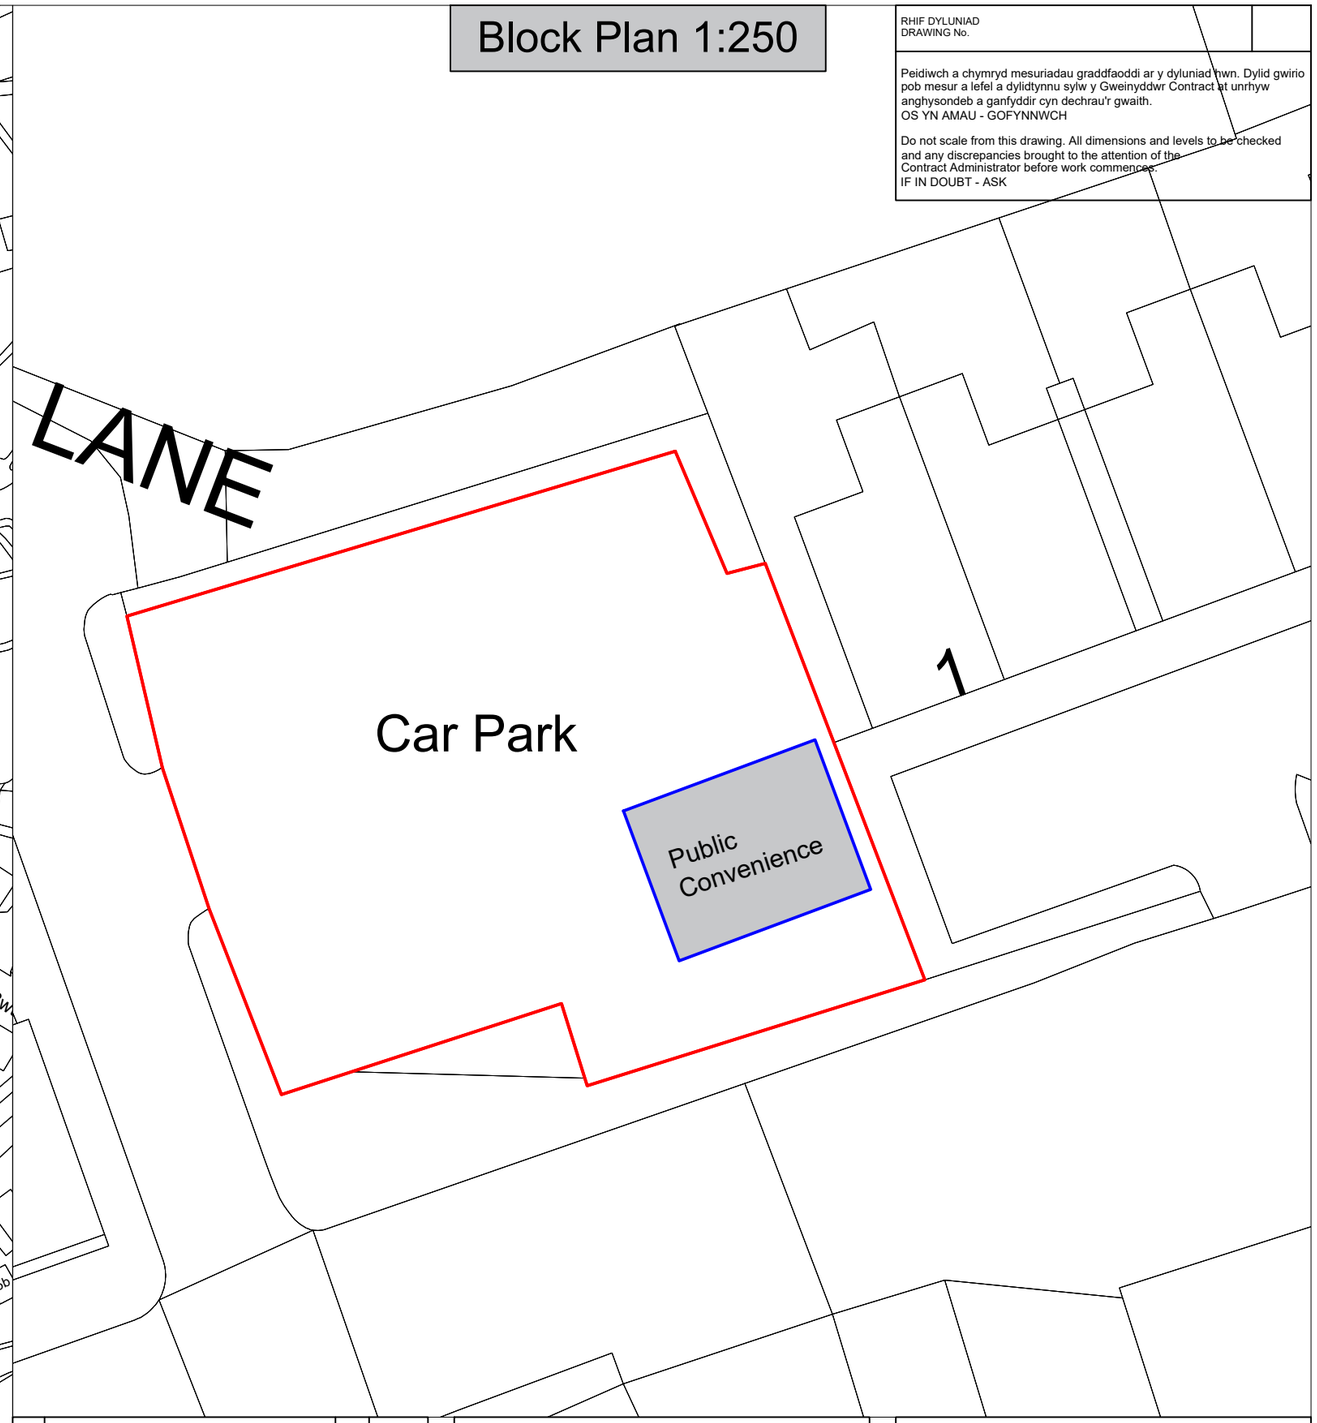

RHIF DYLUNIAD
DRAWING No.

Peidiwch a chymryd mesuriadau graddfaoddi ar y dyluniad hwn. Dylid gwirio pob mesur a lefel a dylidtynnu sylw y Gweinyddwr Contract at unrhyw anghysondeb a ganfyddir cyn dechrau'r gwaith.
OS YN AMAU - GOFYNNWCH

Do not scale from this drawing. All dimensions and levels to be checked and any discrepancies brought to the attention of the Contract Administrator before work commences.
IF IN DOUBT - ASK

REV	NEWIDIADAU AMENDMENTS	GAN BY	DYDDIAD DATE

STATWS PROSIECT PROJECT STATUS
TENDER

CYNLLUN JOB
Refurbishment of Amlwch Public Convenience
Lon Goch, Amlwch
LL689EQ

DYLUNIAD DRAWING
Location & Block Plan

DYLUNIWYD DRAWN	GWIRIWYD CHECKED	GRADDFA SCALE	DYDDIAD DATE
RP	AG	As Indicated	June 2026

RHIF DYLUNIAD DRAWING No. HP285-AL(20)01 REV T

GWASANAETHAU PENSAERNIOL
ARCHITECTURAL SERVICES

CYNGOR SIR
YNYS MÔN
ISLE OF ANGLESEY
COUNTY COUNCIL
Cyfarwyddwr Cynaliadwyedd (Datblygu Cymunedol)
Corporate Director (Sustainable Development)
Swyddfa'r Sir, Llangefni, Ynys Mon LL77 7TW
www.anglesey.gov.uk