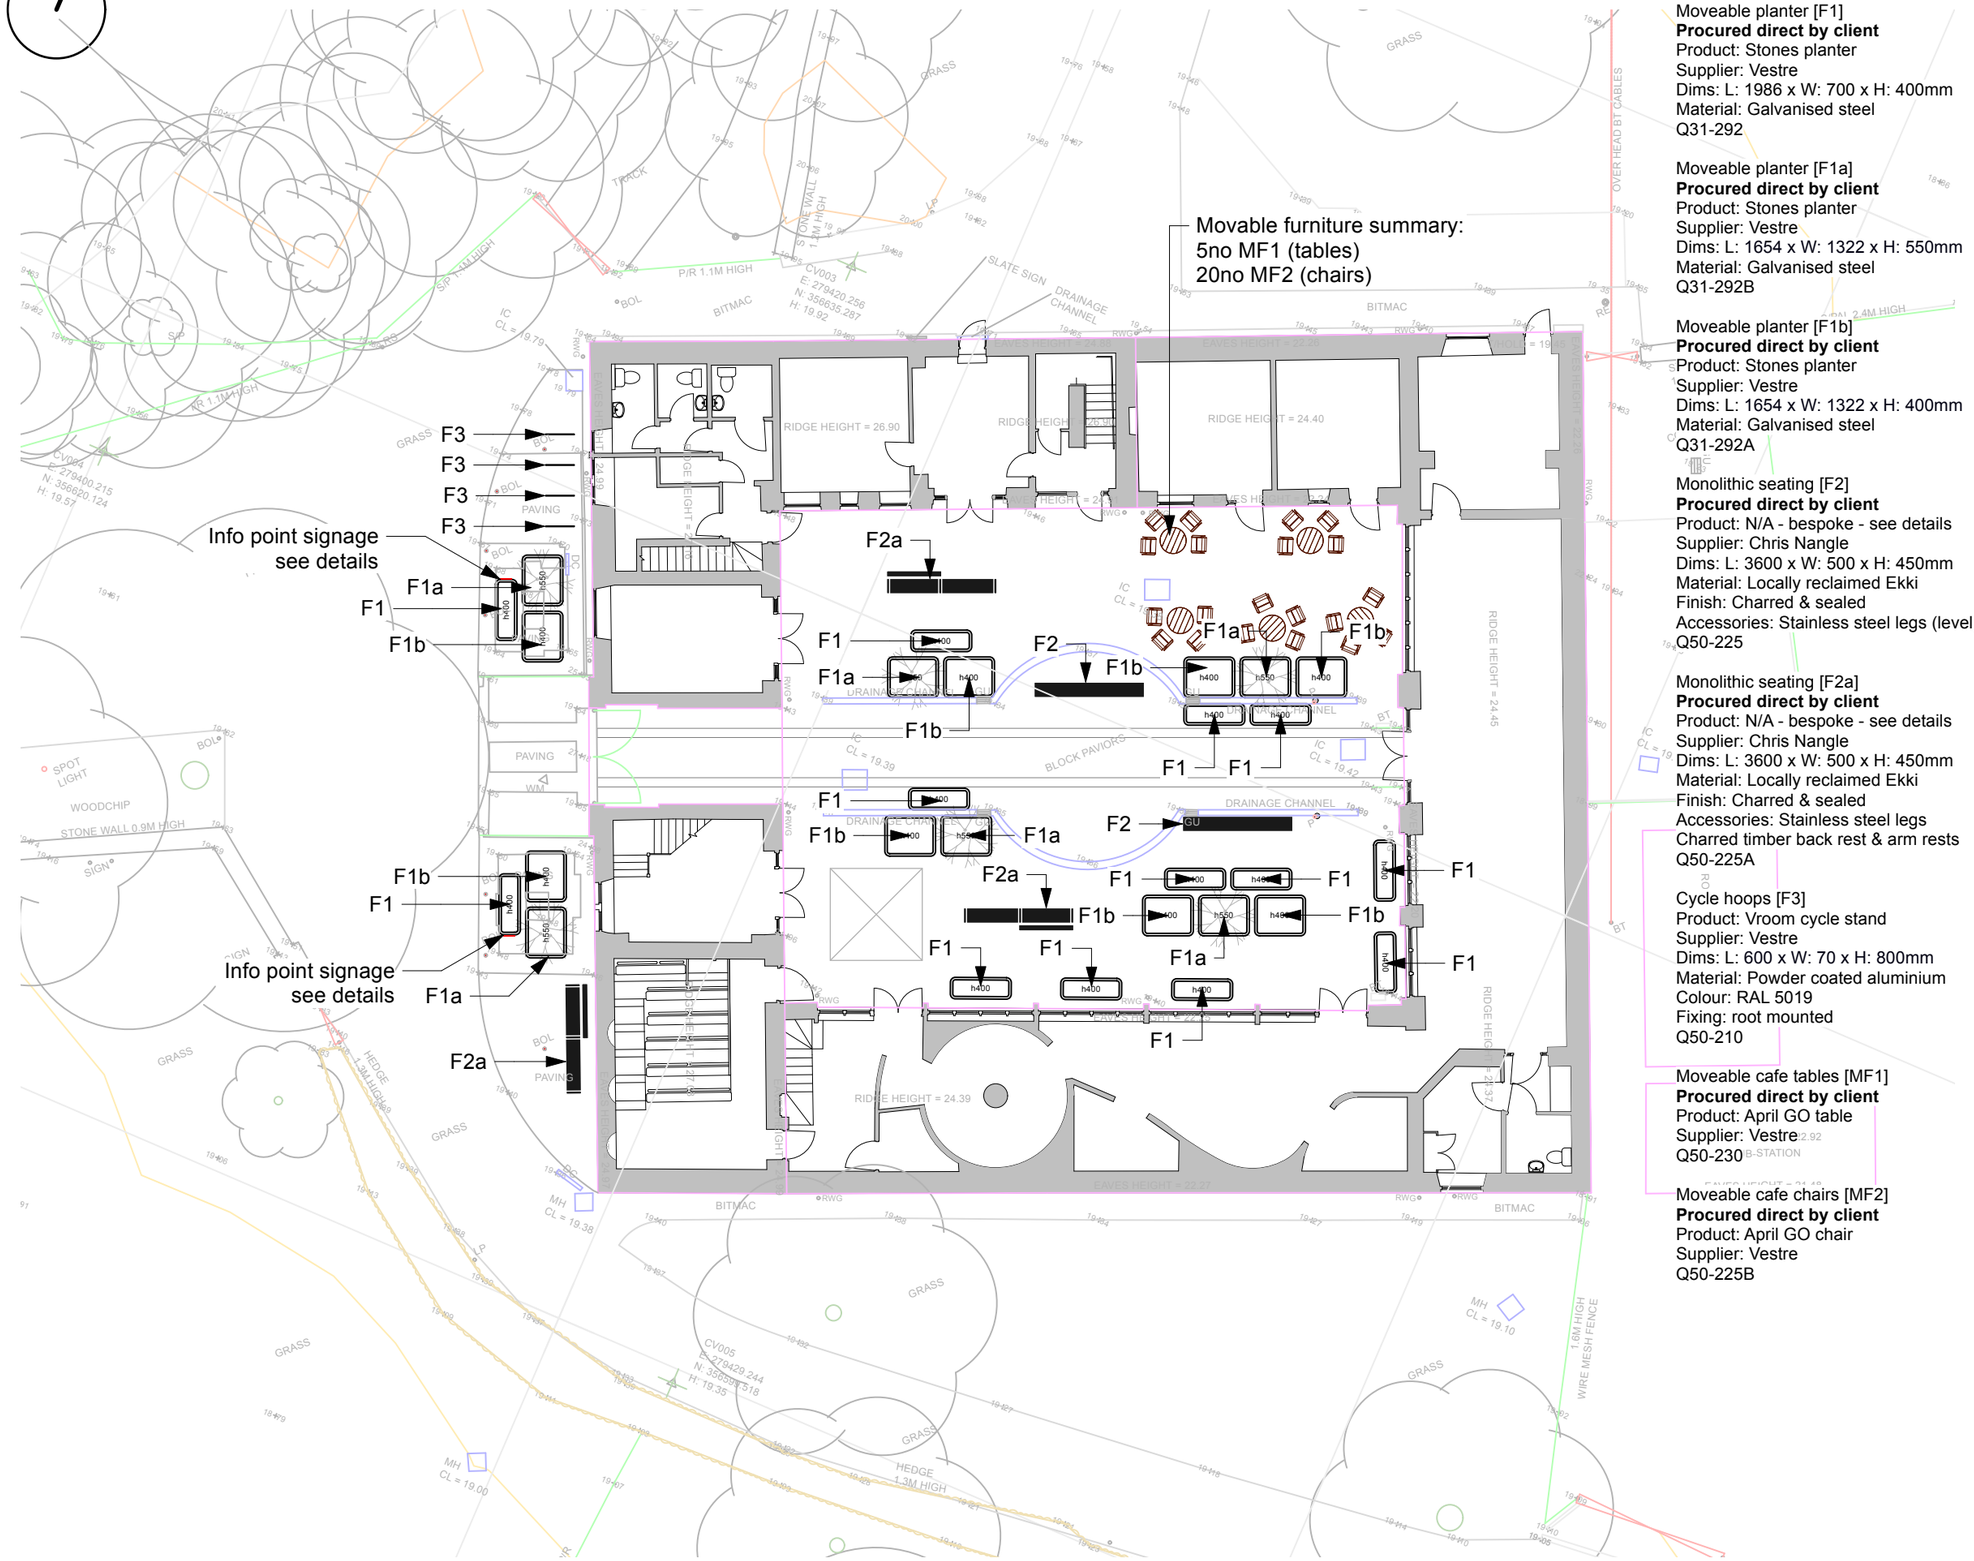


Moveable planter [F1]
Procured direct by client
Product: Stones planter
Supplier: Vestre
Dims: L: 1986 x W: 700 x H: 400mm
Material: Galvanised steel
Q31-292

Moveable planter [F1a]
Procured direct by client
Product: Stones planter
Supplier: Vestre
Dims: L: 1654 x W: 1322 x H: 550mm
Material: Galvanised steel
Q31-292B

Moveable planter [F1b]
Procured direct by client
Product: Stones planter
Supplier: Vestre
Dims: L: 1654 x W: 1322 x H: 400mm
Material: Galvanised steel
Q31-292A

Monolithic seating [F2]
Procured direct by client
Product: N/A - bespoke - see details
Supplier: Chris Nangle
Dims: L: 3600 x W: 500 x H: 450mm
Material: Locally reclaimed Ekki
Finish: Charred & sealed
Accessories: Stainless steel legs (level)
Q50-225

Monolithic seating [F2a]
Procured direct by client
Product: N/A - bespoke - see details
Supplier: Chris Nangle
Dims: L: 3600 x W: 500 x H: 450mm
Material: Locally reclaimed Ekki
Finish: Charred & sealed
Accessories: Stainless steel legs
Charred timber back rest & arm rests
Q50-225A

Cycle hoops [F3]
Product: Vroom cycle stand
Supplier: Vestre
Dims: L: 600 x W: 70 x H: 800mm
Material: Powder coated aluminium
Colour: RAL 5019
Fixing: root mounted
Q50-210

Moveable cafe tables [MF1]
Procured direct by client
Product: April GO table
Supplier: Vestre
Q50-230

Moveable cafe chairs [MF2]
Procured direct by client
Product: April GO chair
Supplier: Vestre
Q50-225B

Notes

1. Do not scale from this drawing.
2. All dimensions are in millimetres unless otherwise stated.
3. All setting out, levels and dimensions to be agreed on site.
4. This drawing must be read in conjunction with the relevant specification clauses and detail drawings.
5. Order of construction and setting out to be agreed on site.

Date	Suit	Rev	Description	Drawn by	Approved
06-11-26	S1	P01	RIBA 4 tender issue	FF	FF

MAKE SPACE

Contact

E: hello@makespace.land

Make Space Landscape Architecture Limited
201 Manchester Road,
Altrincham,
WA14 5NU

Client
Eryri National Park Authority

Project
Yr Hen Stablau - Betws y Coed

Drawing size	Drawing scale	Workstage
A3	1:200	RIBA 4

Drawing title
Street Furniture General Arrangement

Drawing number	Suitability	Rev
0134-MS-XX-XX-DR-L-0002	S1	P01