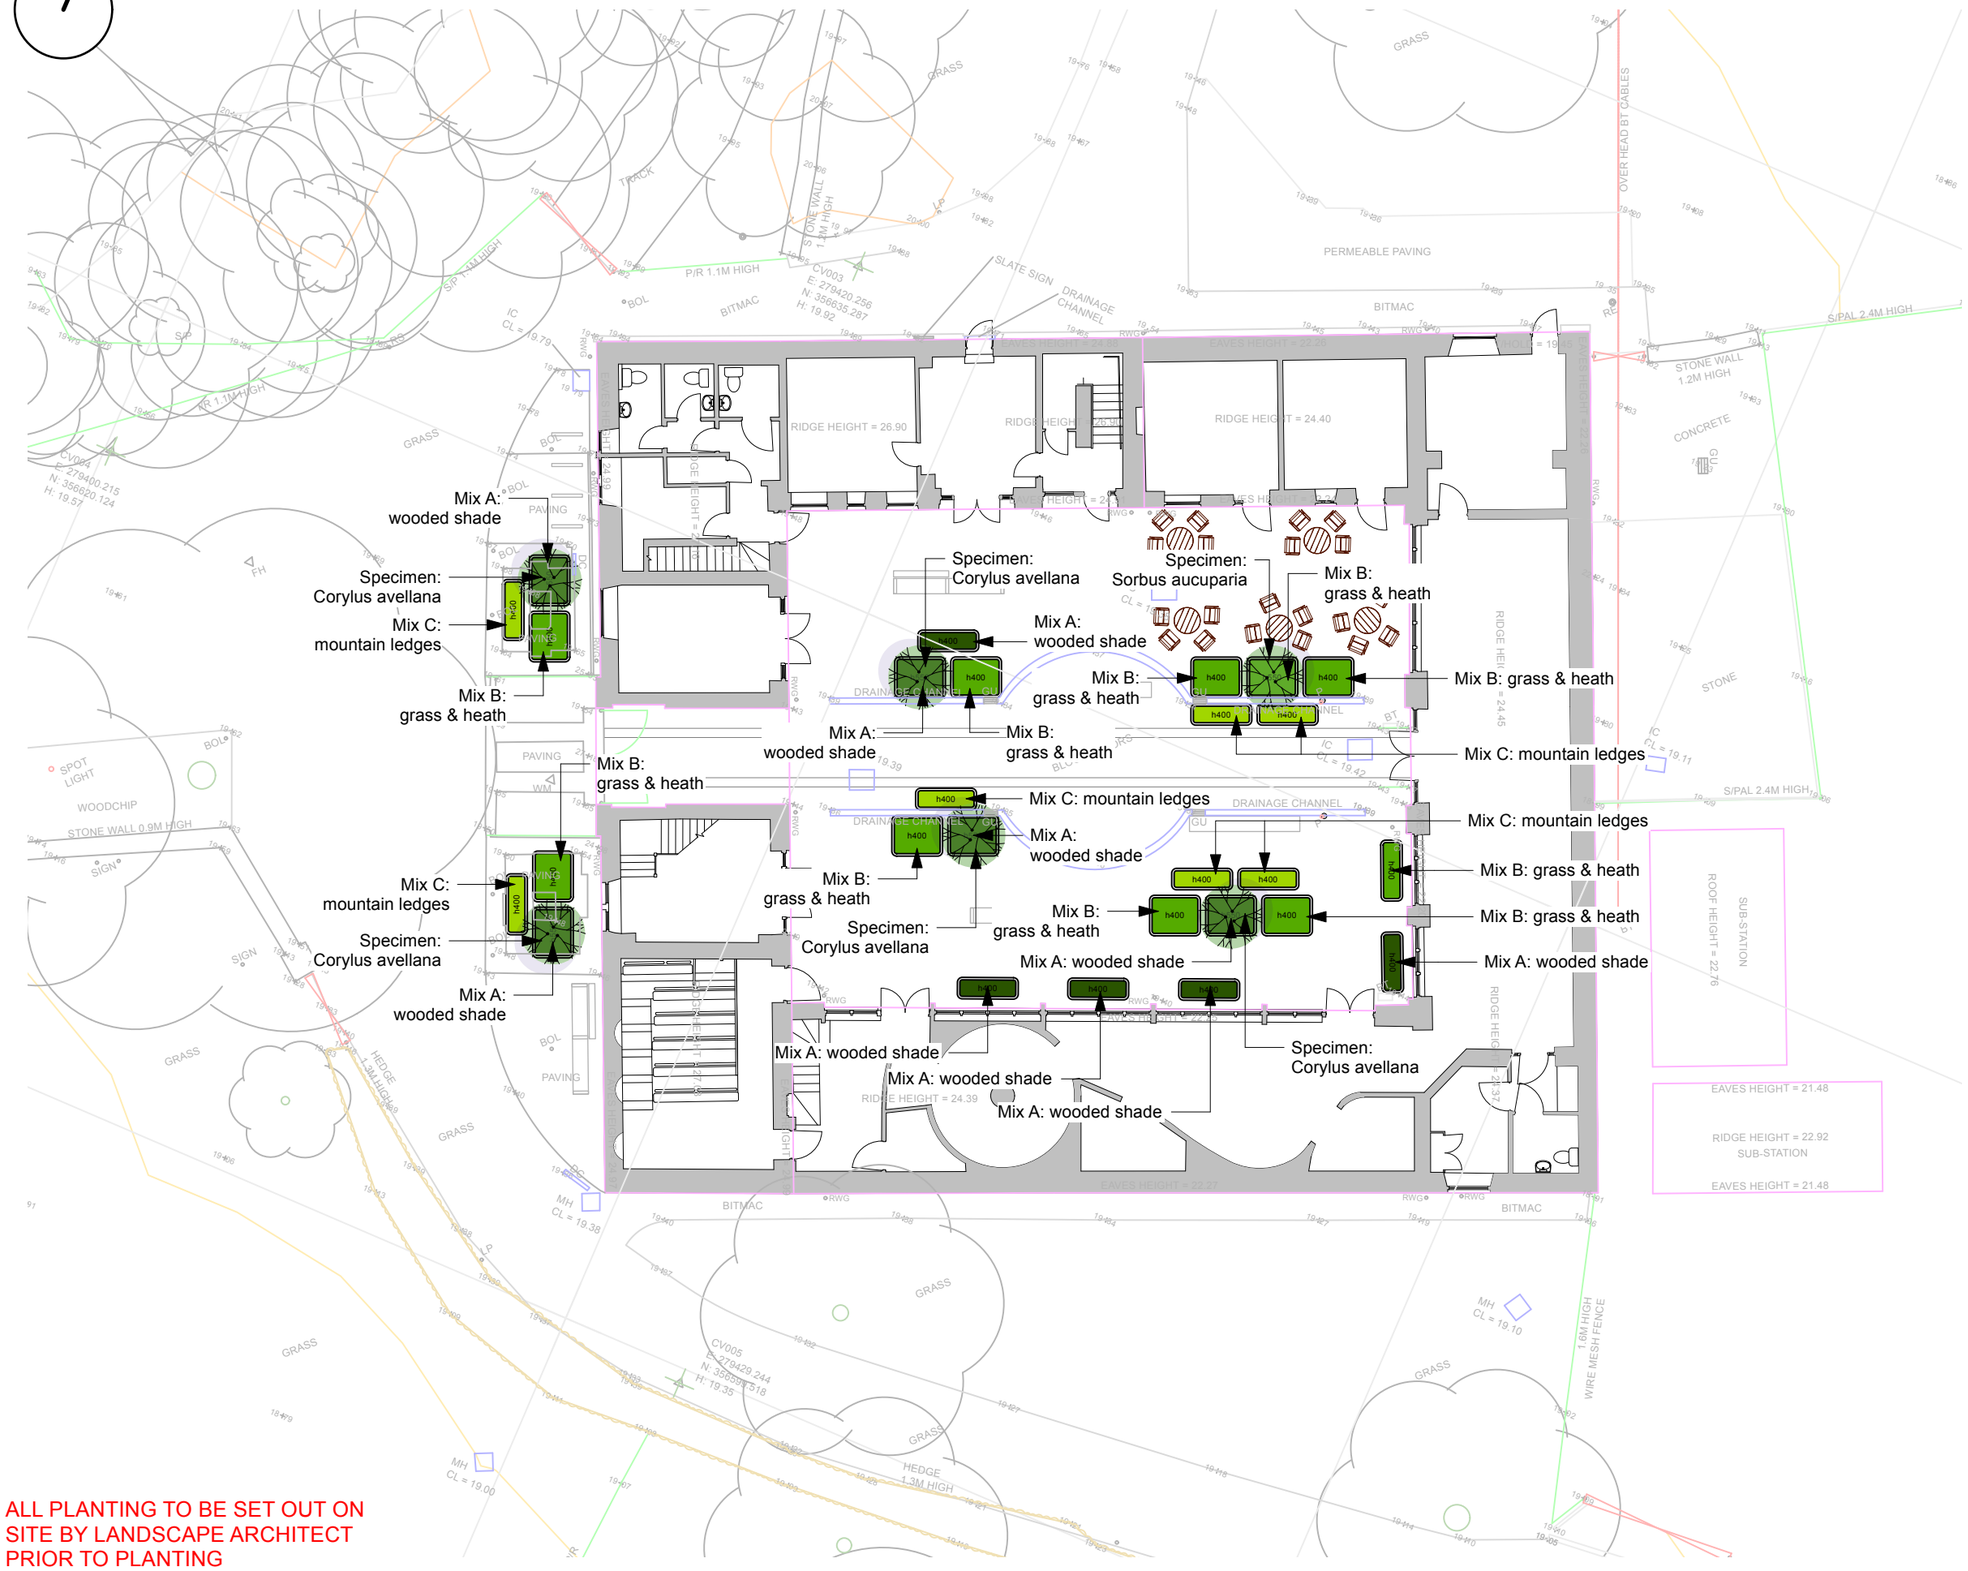


ALL PLANTING TO BE SET OUT ON SITE BY LANDSCAPE ARCHITECT PRIOR TO PLANTING

Notes

1. Do not scale from this drawing.
2. All dimensions are in millimetres unless otherwise stated.
3. All setting out, levels and dimensions to be agreed on site.
4. This drawing must be read in conjunction with the relevant specification clauses and detail drawings.
5. Order of construction and setting out to be agreed on site.

SOILS & MULCH

MIX A
Q28-315
Q28-845

MIX B - SOIL TYPE B
Q28-315A
Q28-845A

MIX C - SOIL TYPE C
Q28-315B
Q28-845B

Date	Suit	Rev	Description	Drawn by	Approved
05-11-26	S1	P01	DRAFT RIBA 4 issue for info	FF	FF
06-11-26	S1	P02	RIBA 4 tender issue	FF	FF

MAKE SPACE

Contact

E: hello@makespace.land

Make Space Landscape Architecture Limited
201 Manchester Road,
Altrincham,
WA14 5NU

Client
Eryri National Park Authority

Project
Yr Hen Stablau - Betws y Coed

Drawing size	Drawing scale	Workstage
A3	1:200	RIBA 4

Drawing title
Softworks Plan

Drawing number	Suitability	Rev
0134-MS-XX-XX-DR-L-0003	S1	P02