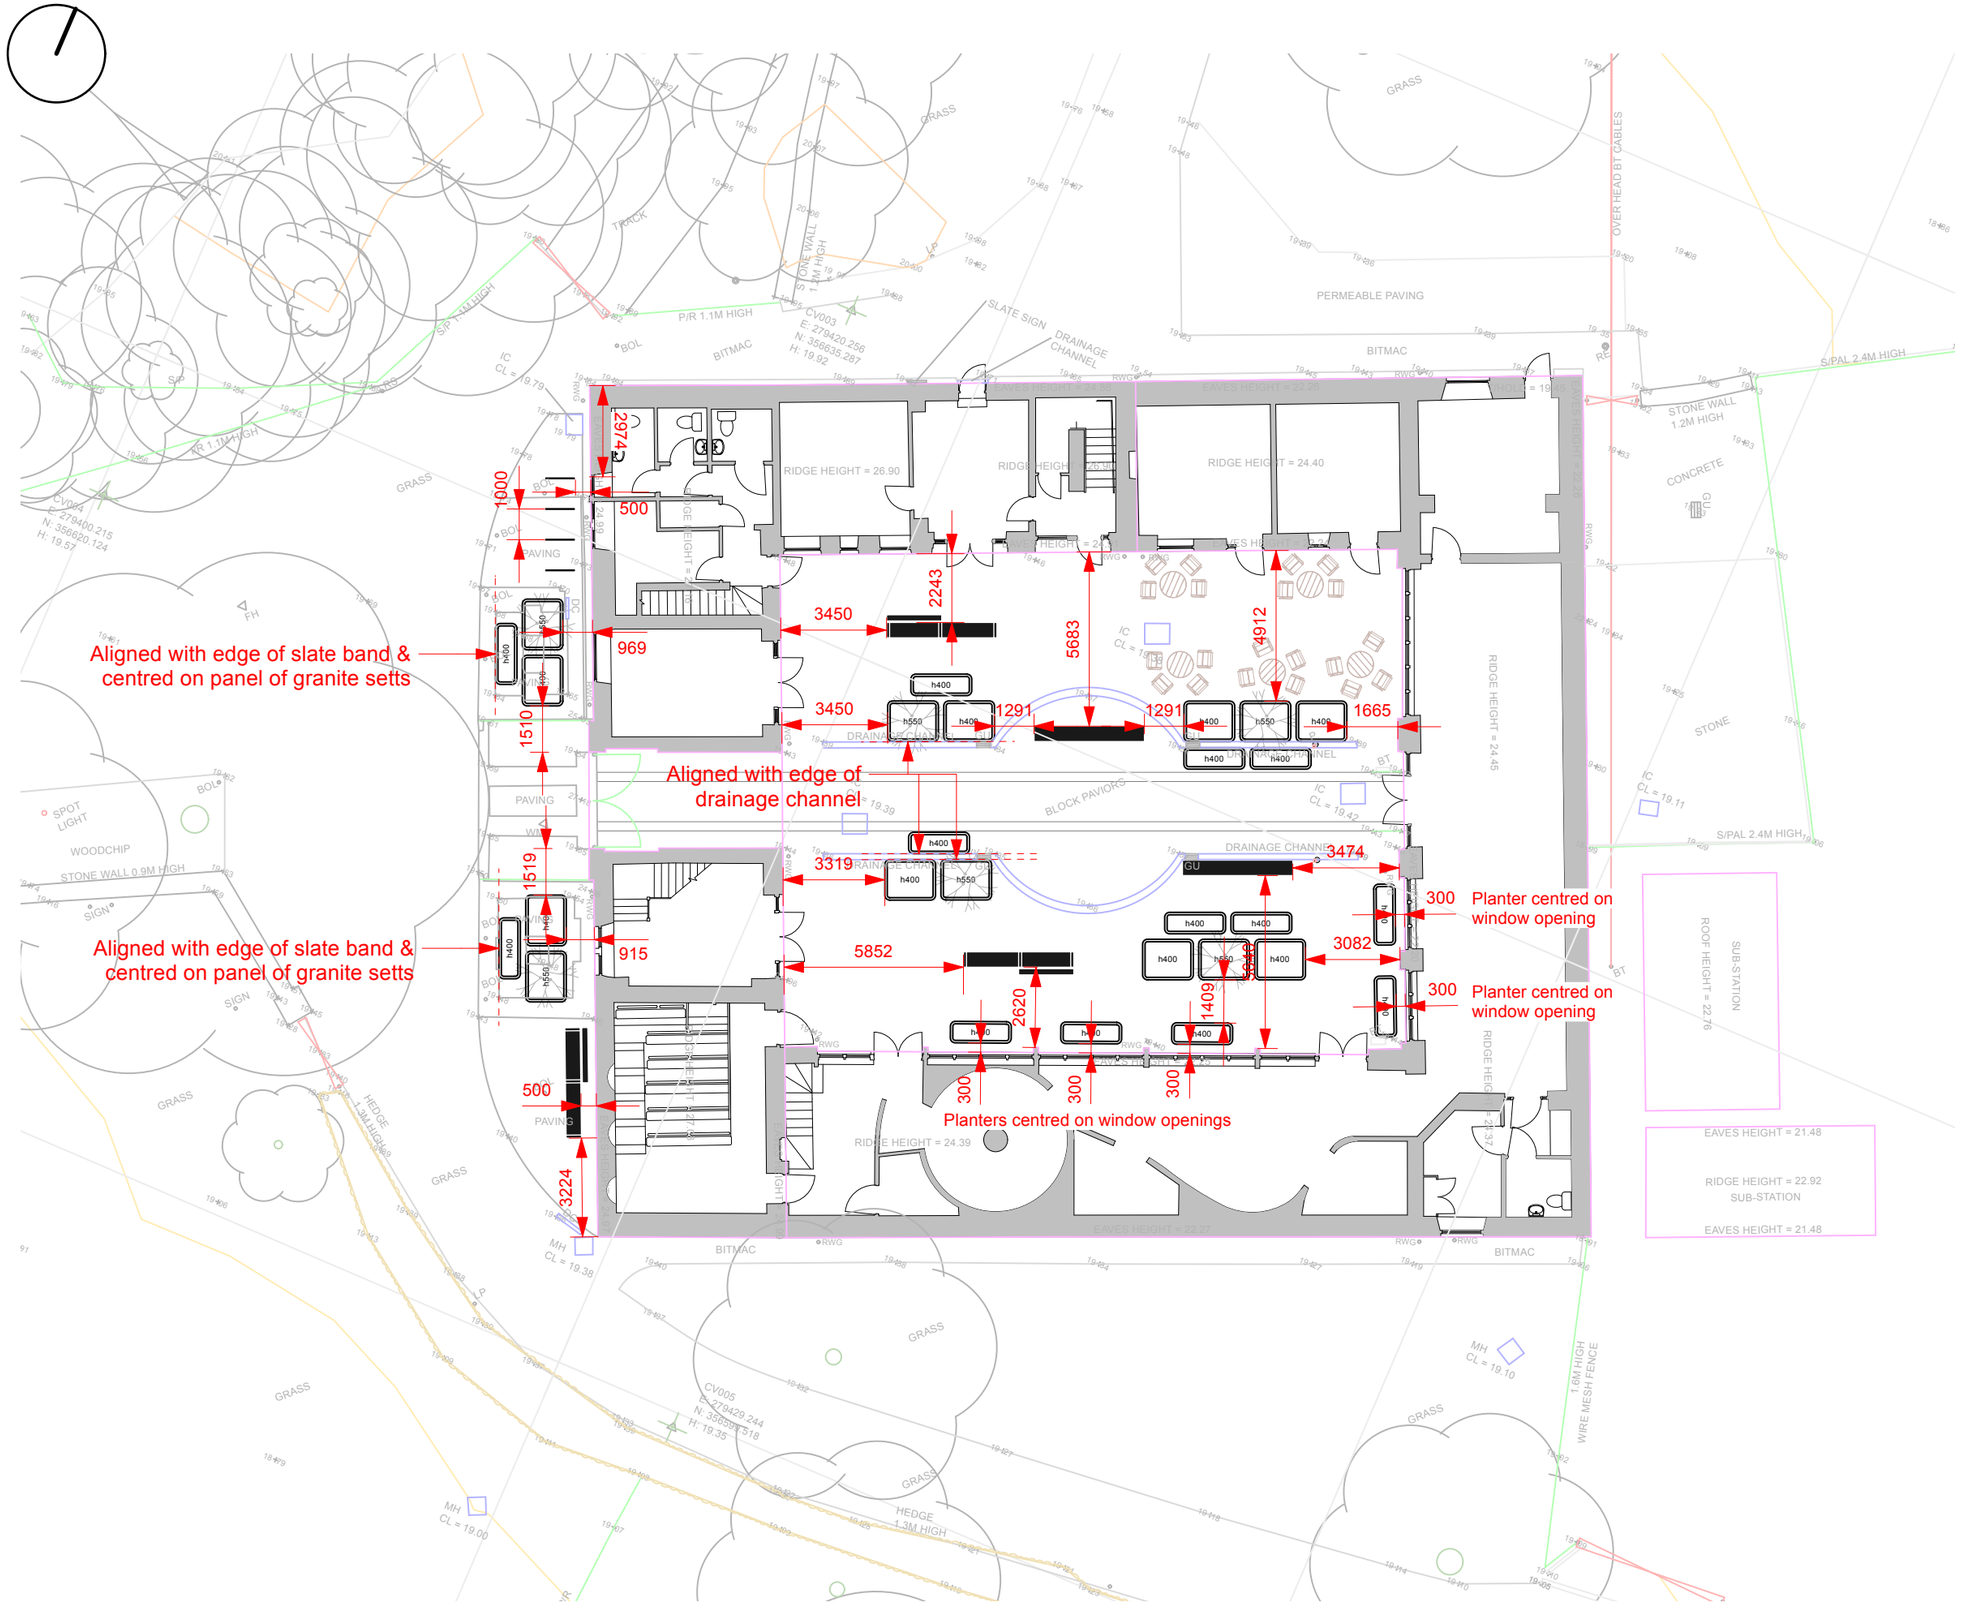


Notes

1. Do not scale from this drawing.
2. All dimensions are in millimetres unless otherwise stated.
3. All setting out, levels and dimensions to be agreed on site.
4. This drawing must be read in conjunction with the relevant specification clauses and detail drawings.
5. Order of construction and setting out to be agreed on site.

Date	Suit	Rev	Description	Drawn by	Approved
06-11-26	S1	P01	RIBA 4 tender issue	FF	FF

MAKE SPACE

Contact

E: hello@makespace.land

Make Space Landscape Architecture Limited
201 Manchester Road,
Altrincham,
WA14 5NU

Client

Eryri National Park Authority

Project

Yr Hen Stablau - Betws y Coed

Drawing size	Drawing scale	Workstage
A3	1:200	RIBA 4

Drawing title

Setting Out Plan

Drawing number	Suitability	Rev
0134-MS-XX-XX-DR-L-0005	S1	P01