
SHOP DRAWINGS TO BE PRODUCED BY FURNITURE MANUFACTURER FOR APPROVAL BY LANDSCAPE ARCHITECT PRIOR TO FABRICATION.

ANY DEVIATION FROM DESIGN PROPOSAL TO BE HIGHLIGHTED.

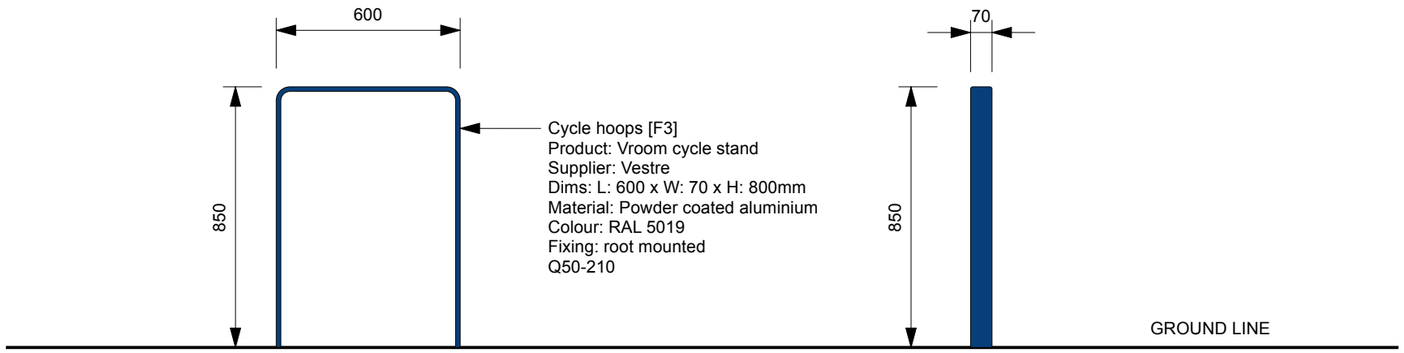

1004 / 01 Side Elevation: Clcle hoop [F3]
Scale: 1:20

1004 / 02 Side Elevation: Clcle hoop [F3]
Scale: 1:20

Notes

1. Do not scale from this drawing.
2. All dimensions are in millimetres unless otherwise stated.
3. All setting out, levels and dimensions to be agreed on site.
4. This drawing must be read in conjunction with the relevant specification clauses and detail drawings.
5. Order of construction and setting out to be agreed on site.

Date	Suit	Rev	Description	Drawn by	Approved
06-11-26	S1	P01	RIBA 4 tender issue	FF	FF

MAKE SPACE

Contact

E: hello@makespace.land

Make Space Landscape Architecture Limited
201 Manchester Road,
Altrincham,
WA14 5NU

Client
Eryri National Park Authority

Project
Yr Hen Stablau - Betws y Coed

Drawing size	Drawing scale	Workstage
A3	1:20	RIBA 4

Drawing title
Cycle hoop [F3]

Drawing number	Suitability	Rev
0134-MS-XX-XX-DR-L-1004	S1	P01