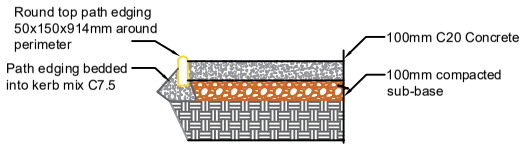
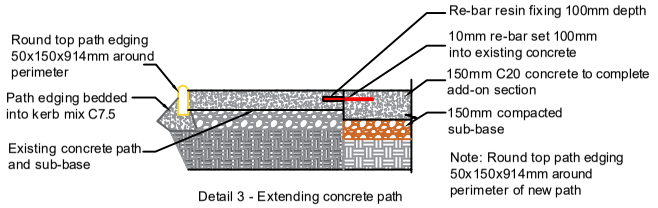


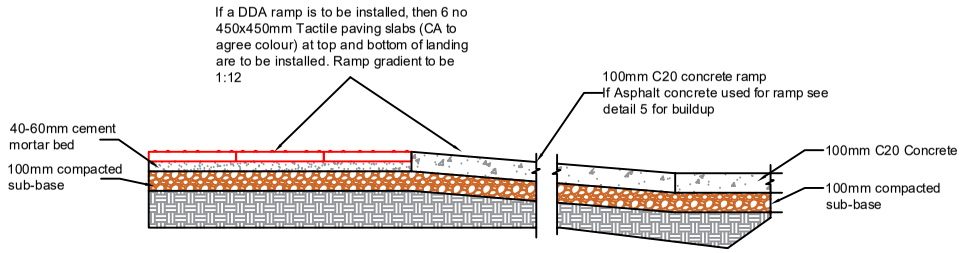

Detail 1- New & Existing Paving



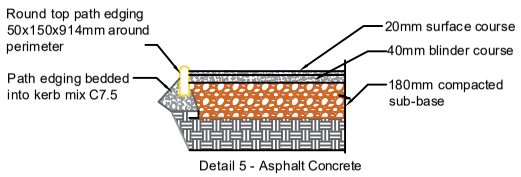

Detail 2- Concrete path



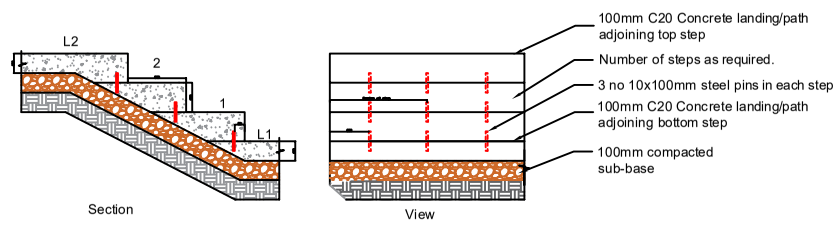

Detail 3 - Extending concrete path




Detail 4 - Concrete ramp & DDA ramp




Detail 5 - Asphalt Concrete




Detail 6 - Steps buildup

VALE OF GLAMORGAN
Capital Projects

VALE of GLAMORGAN
BRO MORGANNWG

Notes:

1. Do not scale from this drawing
2. Contractors responsible to confirm all dimensions
3. Drawings to be read in conjunction with schedule of works and specification.
4. The Vale of Glamorgan will not be held responsible for contractors misinterpretation of the drawings.

Notes:

Area: Proposed

Date: May 2020

| | | |
|---|---|---|
| Property Address: VOGC properties Specification 'K' | | |
| Drawing Title : Steps adjoining landing /paths | | |
| Drawn by : | Peter Gargaro | Scale: 1:20 (@ A1) |
| Drawing No : | A001 | Drawing Rev : 0 |