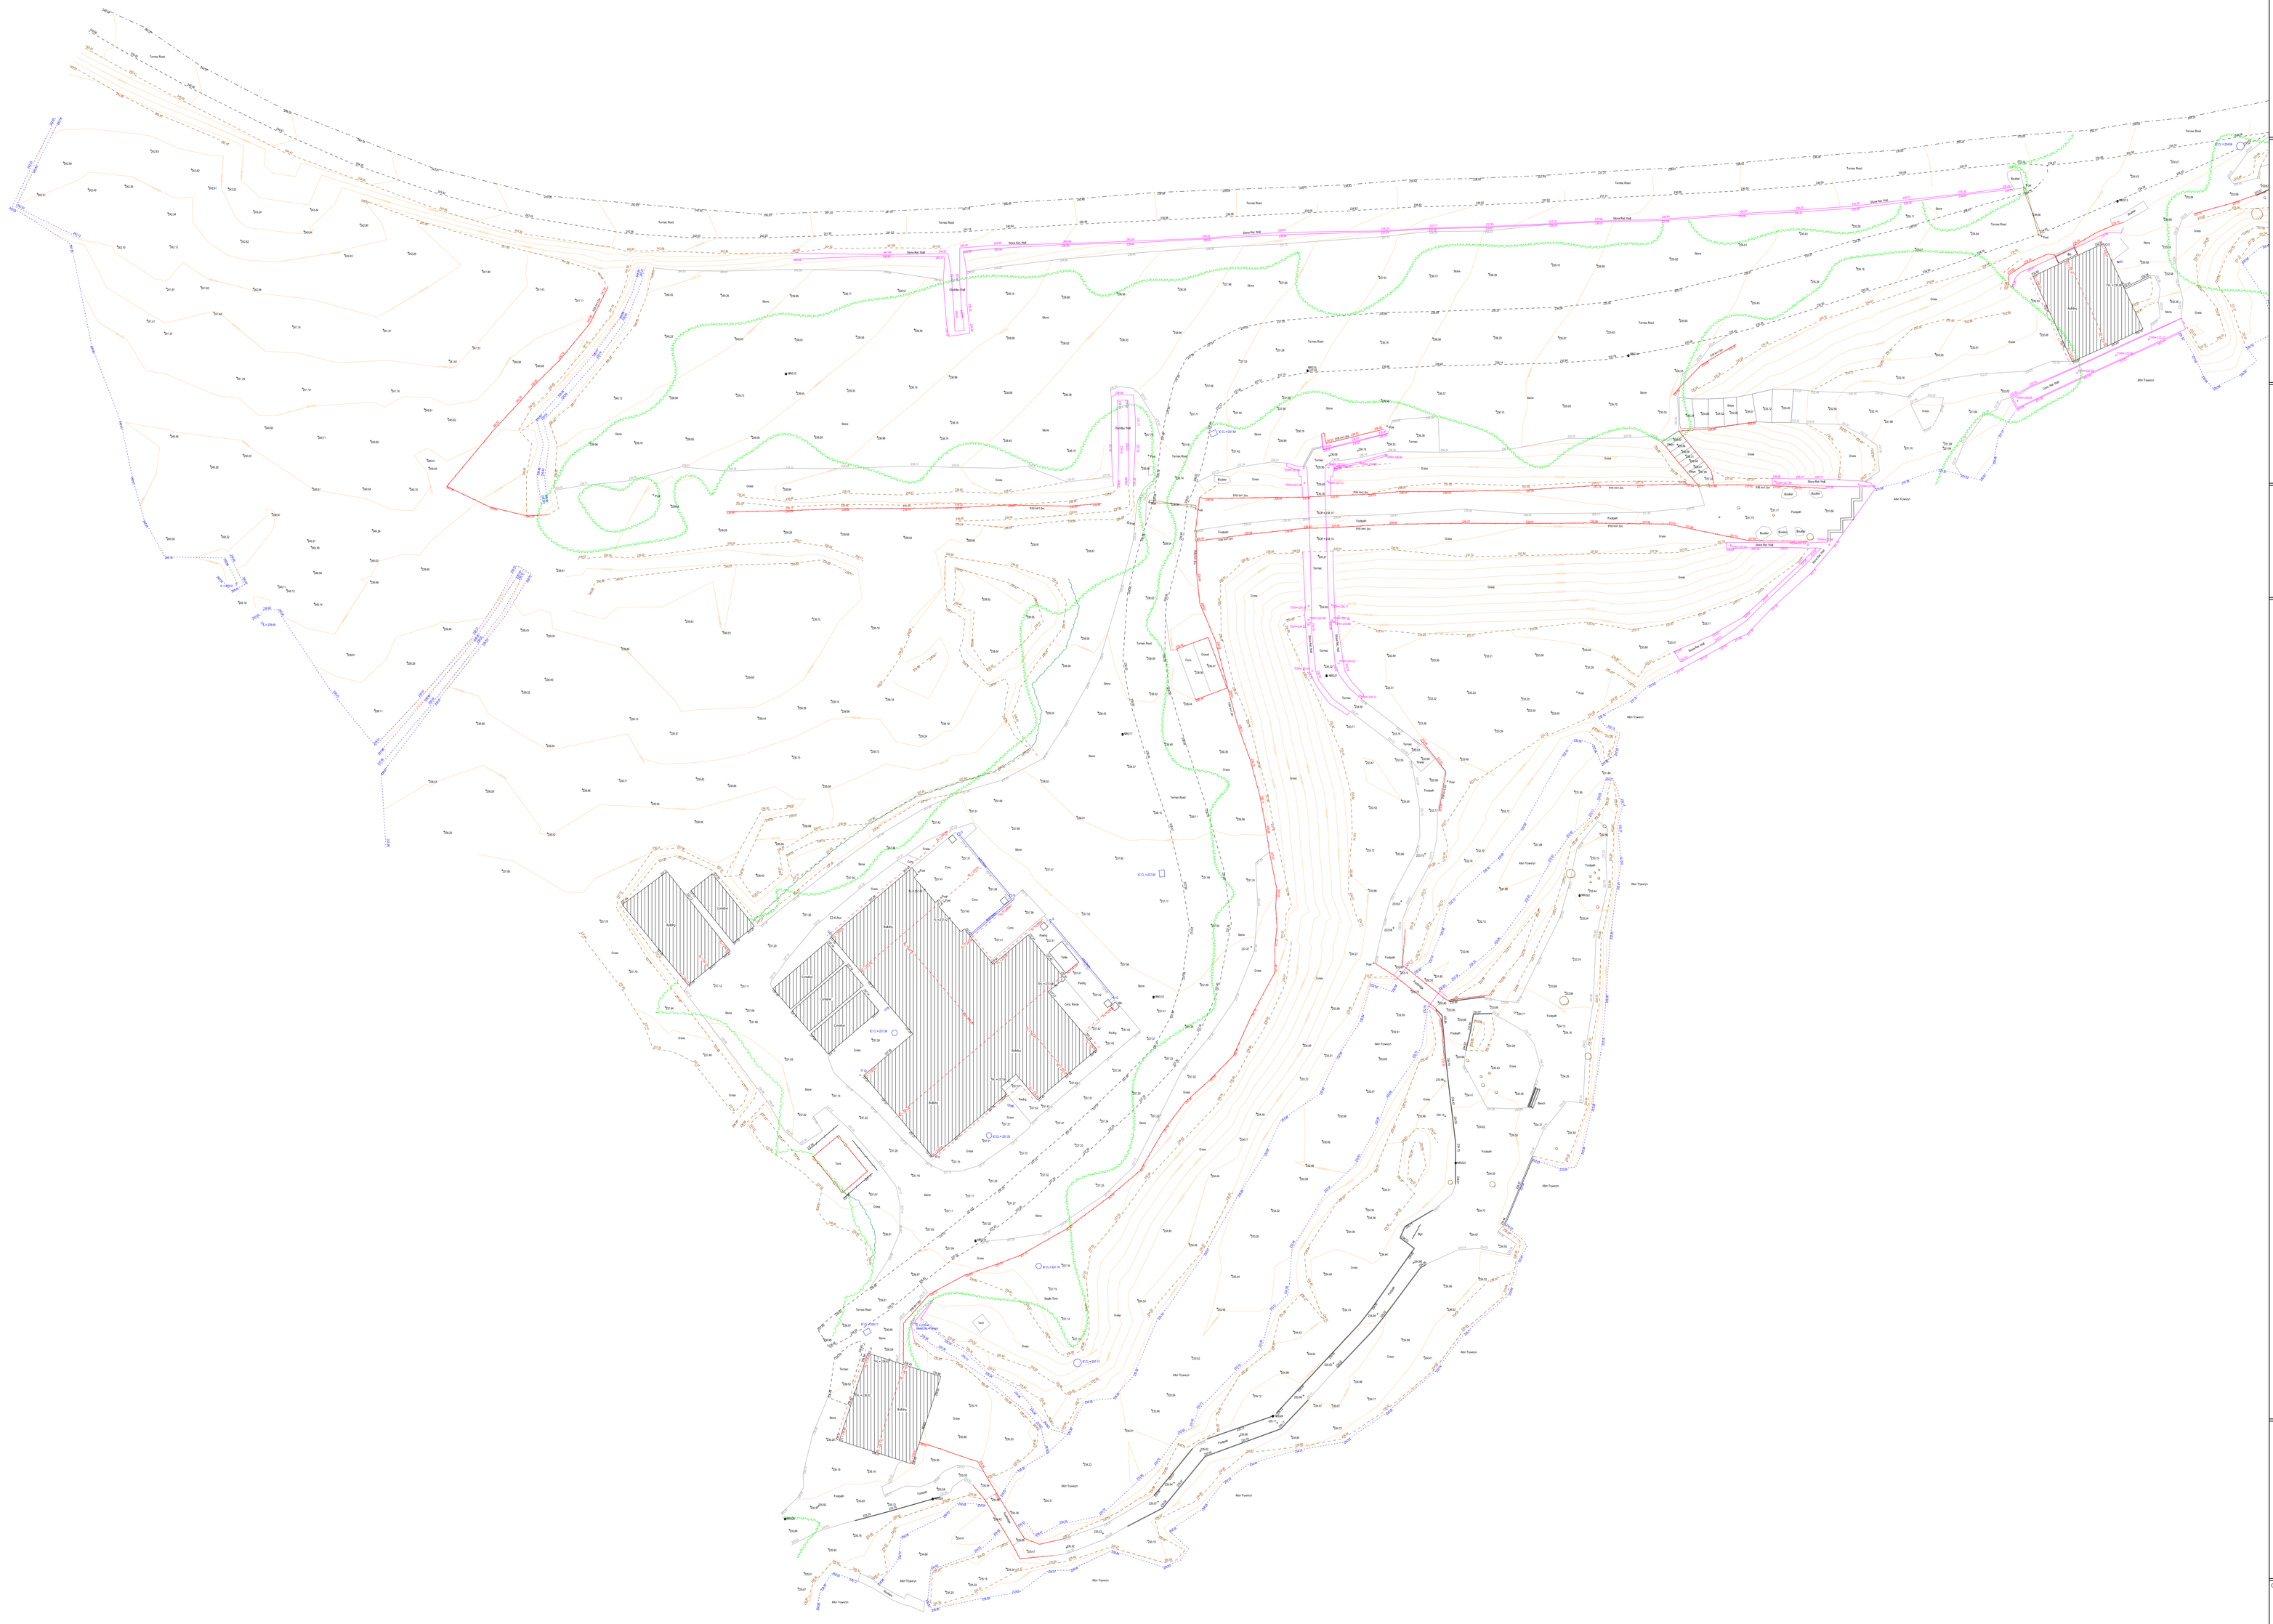

Point/Line Features (Where Applicable)

Water Meter	Bollard
Gully	Seat
Fire Hydrant	Post
Rodding Eye	Road Sign
Earth Rod	Post Box
Stop Valve	Reflective Hazard Post
Gas Valve	Traffic Light
Air Valve	Telephone Kiosk
Electricity Cabinet	Fences
Underground Service Marker Post	Safety Fence
Telecom Cover	Wall
Electric Cover	Gate
Inspection Cover (Circular)	Stile
Inspection Cover (Square)	Tree
Inspection Cover (Rectangular)	Tree Bole
Inspection Cover (Triangular)	Tree Canopy
Pylon	Undergrowth
Electricity Pole	Hedge
Telegraph Pole	Permanent Ground Marker
Overhead Cable	Permanent Benchmark
Stay Wire Anchor	Spot Height
Lamp Post	Invert Level
Litter Bin	Water Level

Additional Notes For Fencing

Post and Wire	P/W
Post and Rail	P/R
Chainlink	C/L
Palisade	P/AL
Close Boarded	C/B
Concrete Panel	C/P
Safety Fence	S/F

Building And Floorplan Features

Floor Level	FL
Damp Proof Course Level	DPC
Soffit Level	SOF
Eaves Level	EL
Ridge Level	RL
Threshold Level	THL
Sill Level	SL

Notes

Station ID	Easting	Northing	Level	Type
NRG1	289263.68	340102.04	226.467	PK NAIL
NRG2	289325.23	340124.51	228.165	PK NAIL
NRG3	289273.24	340131.87	229.169	PK NAIL
NRG4	289249.32	340102.01	227.735	PK NAIL
NRG5	289212.23	340109.79	227.499	PK NAIL
NRG6	289170.63	340106.44	227.555	PK NAIL
NRG7	289143.73	340137.39	228.908	PK NAIL
NRG8	289105.84	340141.01	229.002	PK NAIL
NRG9	289082.49	340153.45	229.844	PK NAIL
NRG10	289097.41	340111.44	227.662	PK NAIL
NRG11	289117.33	340109.30	228.802	PK NAIL
NRG13	288878.60	340133.82	234.455	PK NAIL
NRG14	288834.64	340119.93	235.726	PK NAIL
NRG15	288805.81	340118.58	237.070	PK NAIL
NRG16	288758.93	340118.30	239.705	PK NAIL
NRG17	288789.18	340085.91	238.456	PK NAIL
NRG18	288791.97	340062.29	237.452	PK NAIL
NRG19	288775.97	340040.40	237.184	PK NAIL
NRG21	288807.52	340091.17	234.252	PK NAIL
NRG22	288830.26	340071.42	233.472	PK NAIL
NRG23	288819.12	340047.40	234.769	PK NAIL
NRG24	288802.69	340024.64	235.148	PK NAIL
NRG25	288772.12	340017.20	235.652	PK NAIL
NRG26	288758.85	340015.40	235.916	PK NAIL

Local Scale Factor LSF = 0.999754

NRG Engineering Services Ltd
Castle View
Station Road
Llanfairfechan
Conwy
LL33 0AN
Tel: 01248 681240

email: nrg@nrgsurveys.co.uk
www.nrgsurveys.co.uk

CLIENT: NRW

PROJECT: National Canoe Centre Wales, Bala

TITLE: Topographic Survey 4-6

SCALE	DATUM	GRID
1:200@A0	Newlyn	OSGB36(15)

SURVEYED BY	DRAWN BY	DATE
DB MJ	DB MJ	23/11/2022

DRAWING NUMBER / SHEET No: 1566/TP/04 : 01

ISSUE: 01