
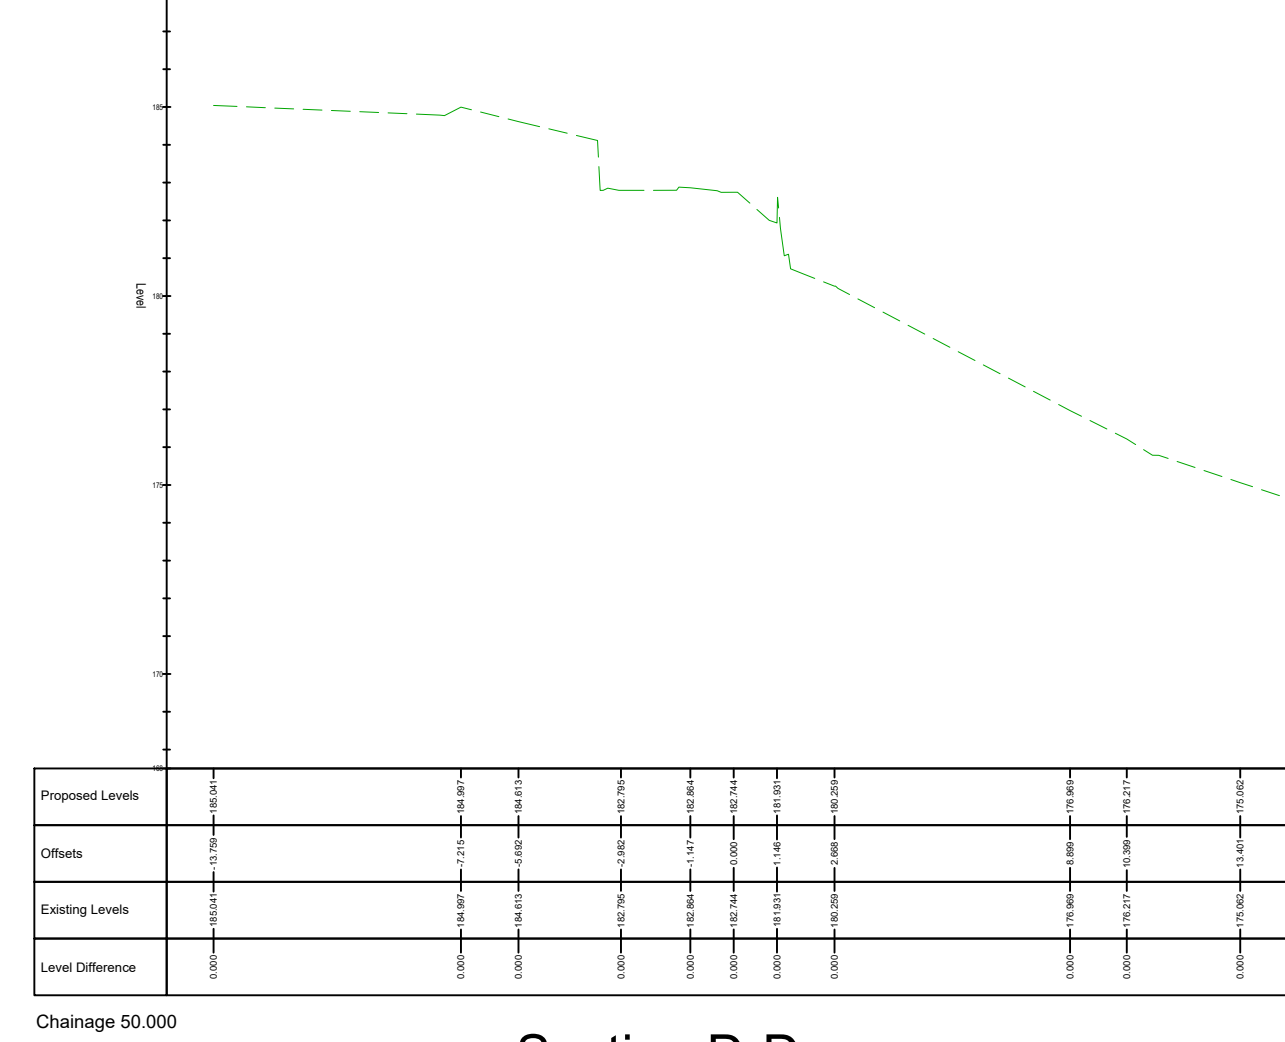
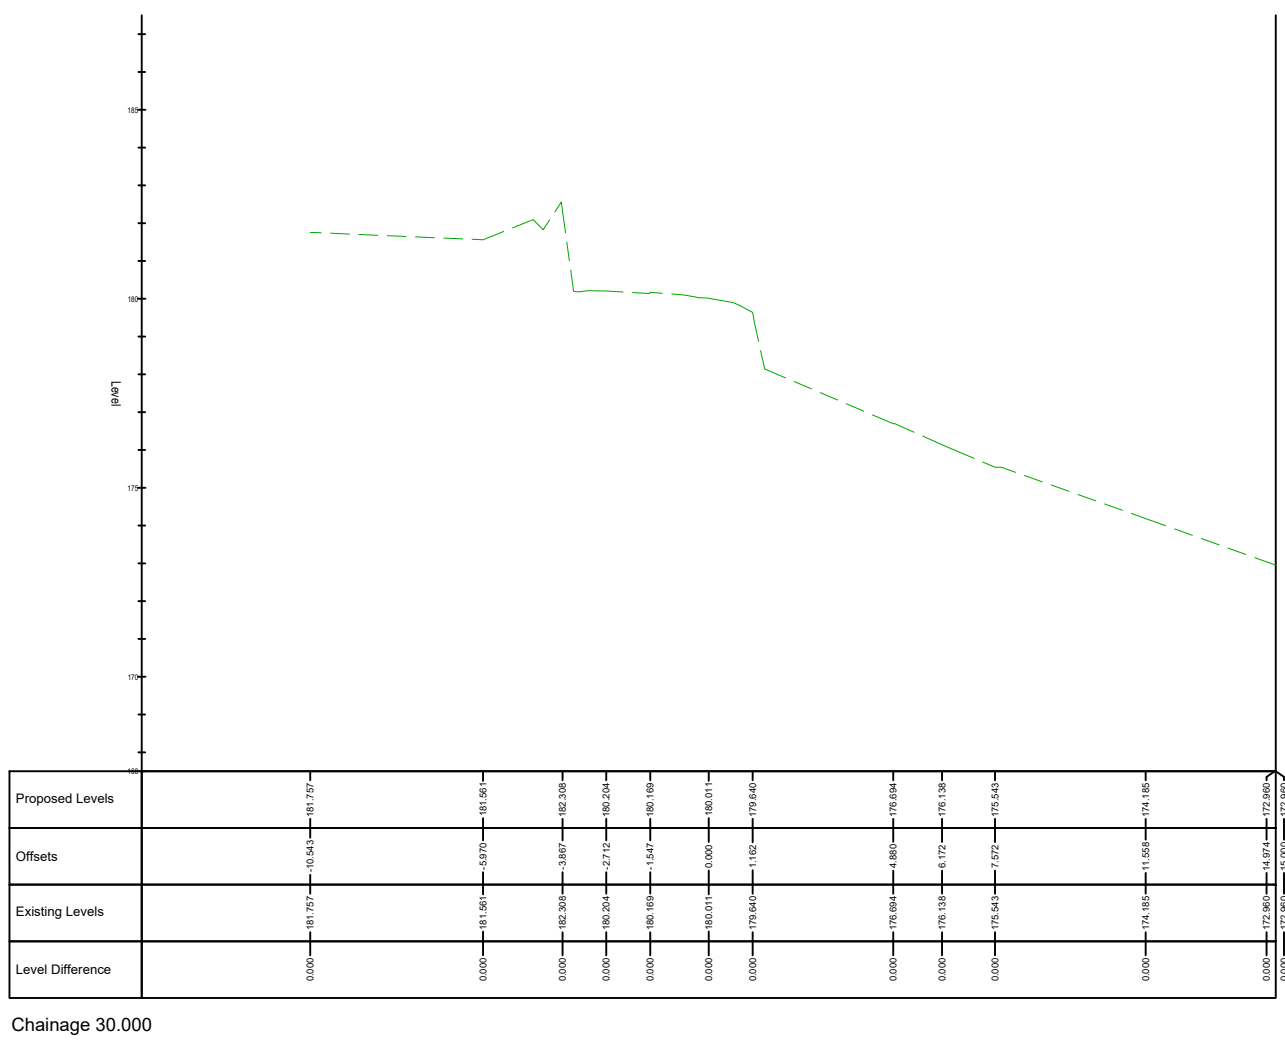
 
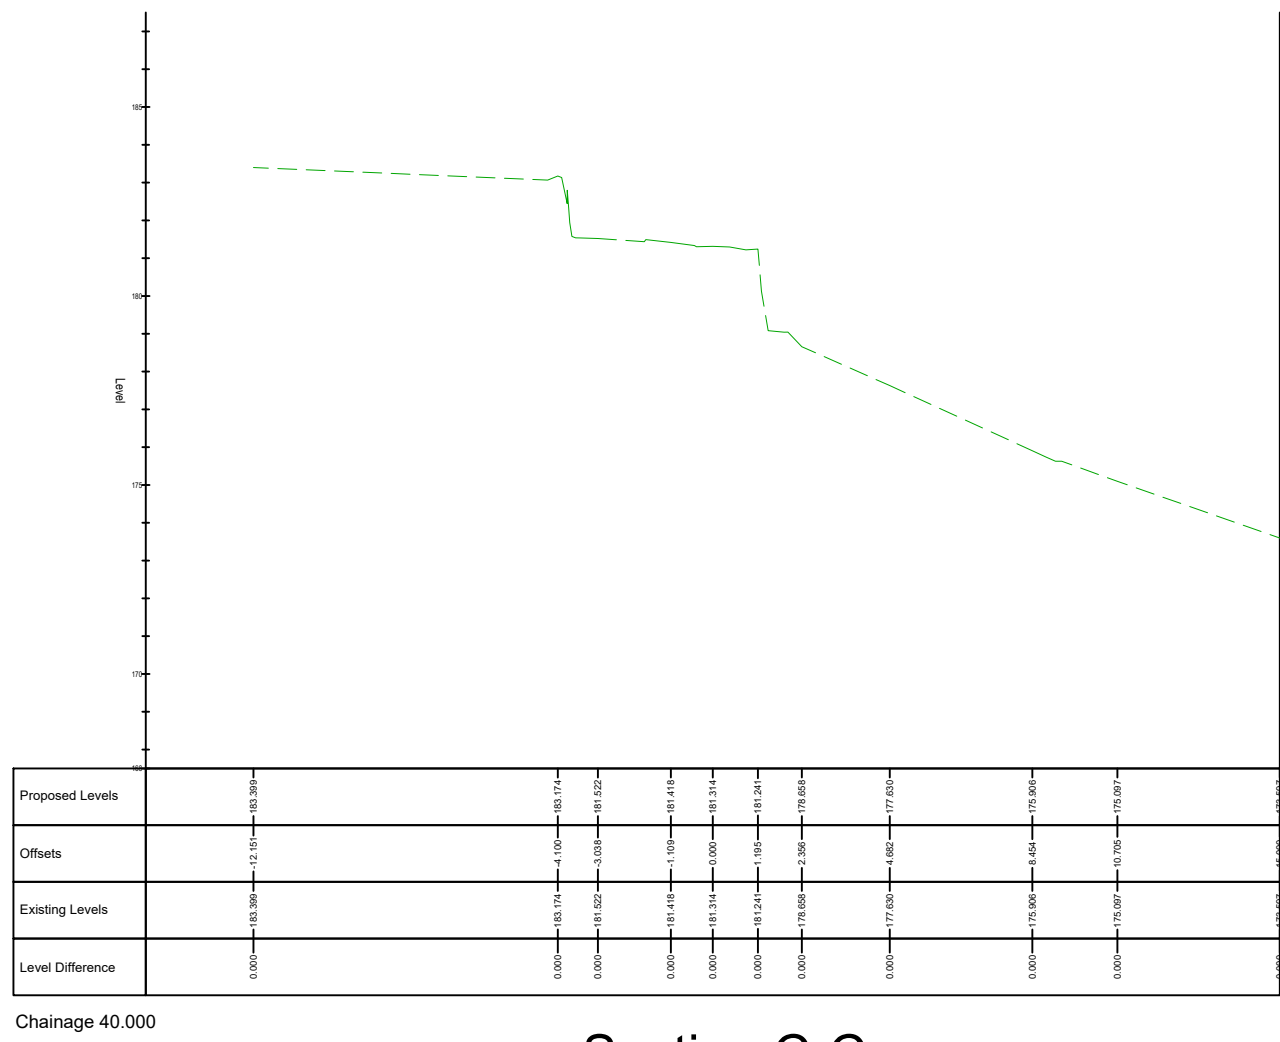
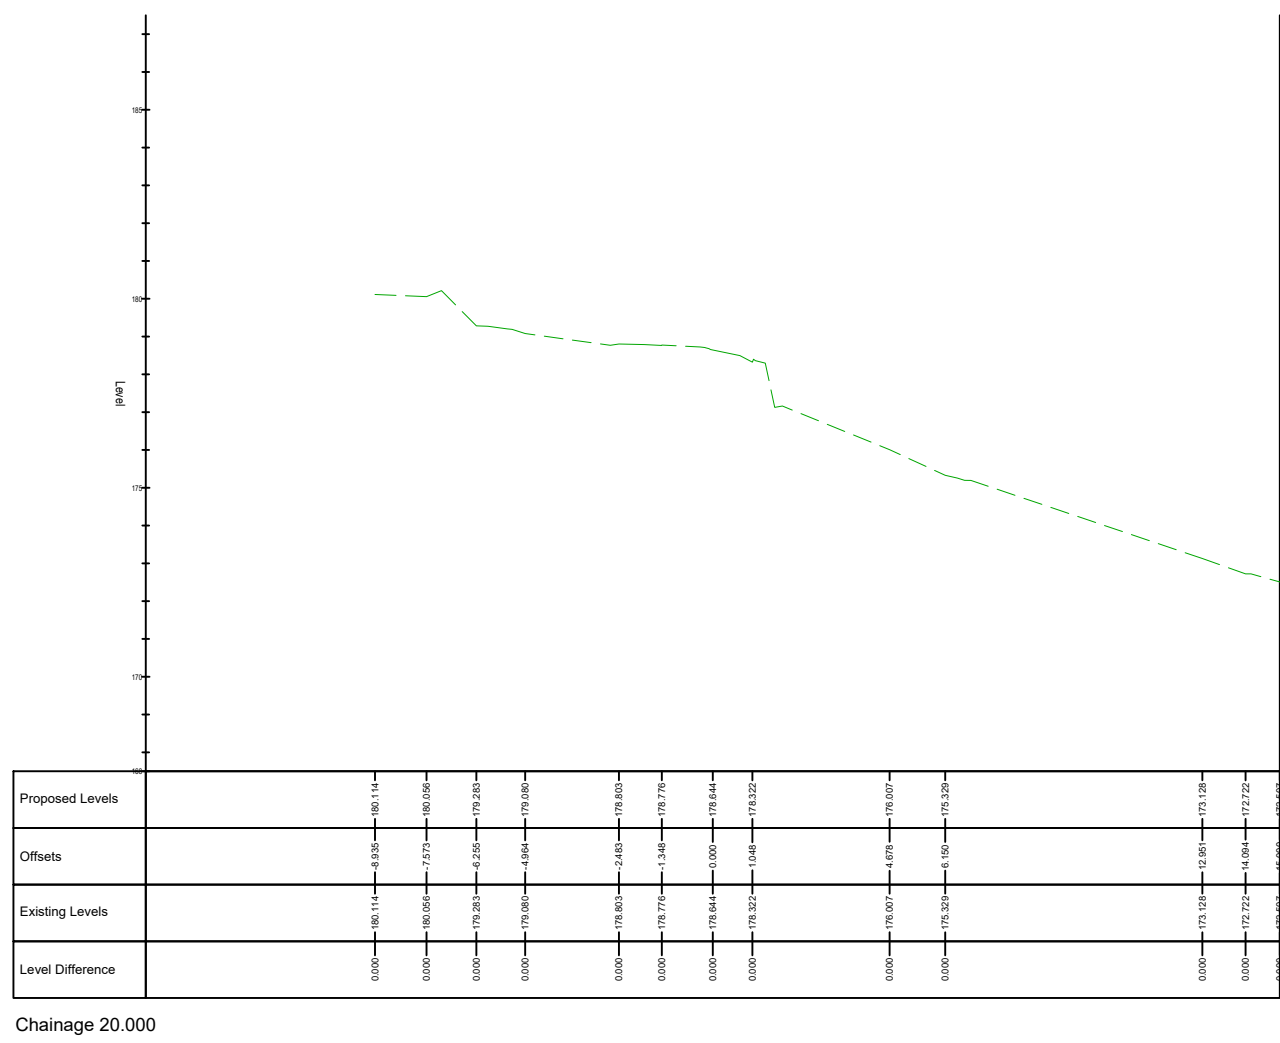


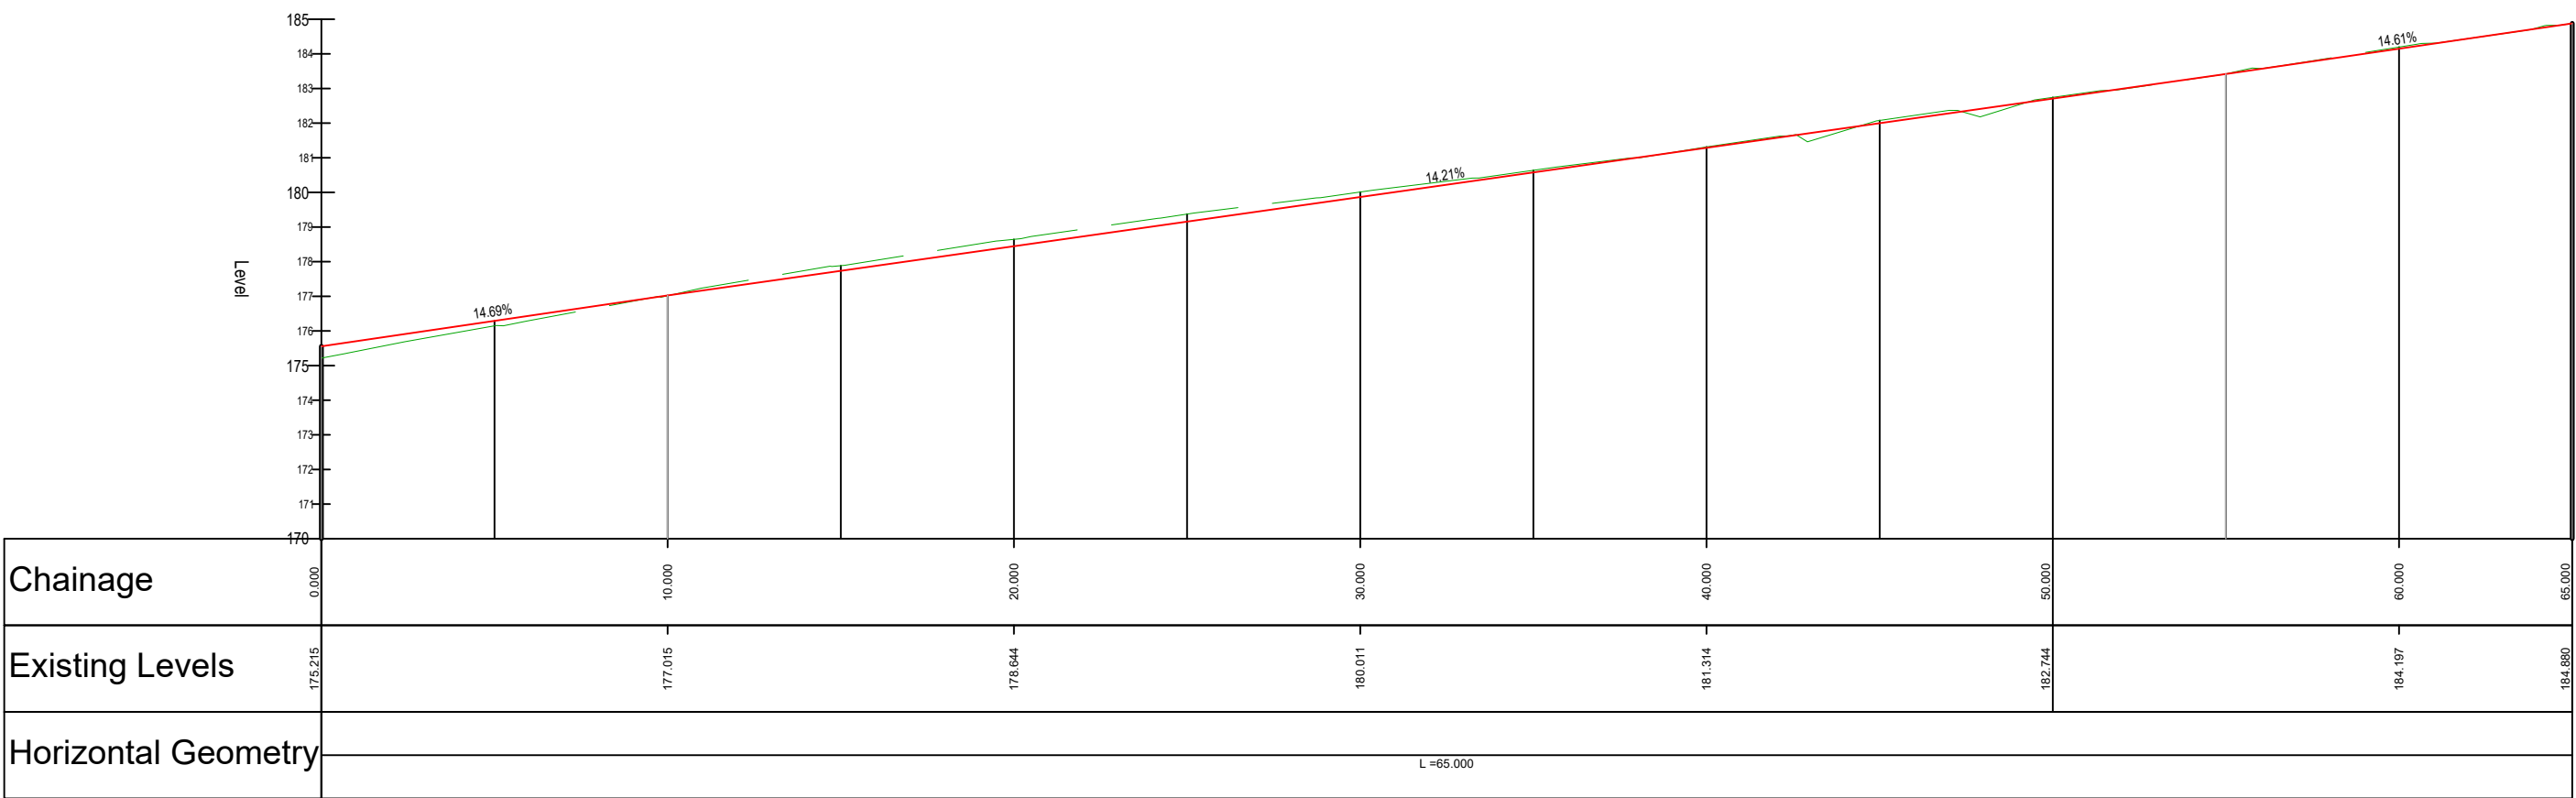

Existing Cross Sections
1:200

- NOTES
- All dimensions are in metres unless otherwise stated.
 - All chainages are in metres unless otherwise stated.
 - All levels are in metres relative A.O.D.
 - Any anomalies on this drawing should be brought to the attention of Conwy County Borough Council.
 - All dimensions are in millimetres and all levels in metres unless stated otherwise.
 - This drawing is to be read in conjunction with all relevant architect's, engineer's and other specialist drawings.
 - All dimensions shall be confirmed by the Contractor and any discrepancies brought to the attention of the Supervisor as soon as a discrepancy arises.
 - All levels shown on this drawing are nominal and must be checked/agreed prior to construction. All levels to be agreed with the supervisor.

- KEY
- Site Extents
 - Existing Carriageway
 - Existing Verge
 - Existing concrete bag retaining wall
 - Existing kerb retaining wall
 - Existing fence
 - Existing vegetation
 - Existing large tree

A	Tender Issue	JAC	GRJ	2026-10-07
REV	DETAIL	DRAWN	CHECKED	DATE

PROJECT

**Waterloo Cottage
Retaining Wall Replacement**

TITLE

**Existing General
Arrangement & Sections**

CLIENT

**Flood Risk &
Infrastructure**

SCALE @ A1:	DRAWN:	CHECKED:	APPROVED:	DWG STATUS:
As Shown	JAC	PG	BS	Tender
	DATE:	DATE:	DATE:	
	2026-10-07	2026-10-14	2026-10-21	