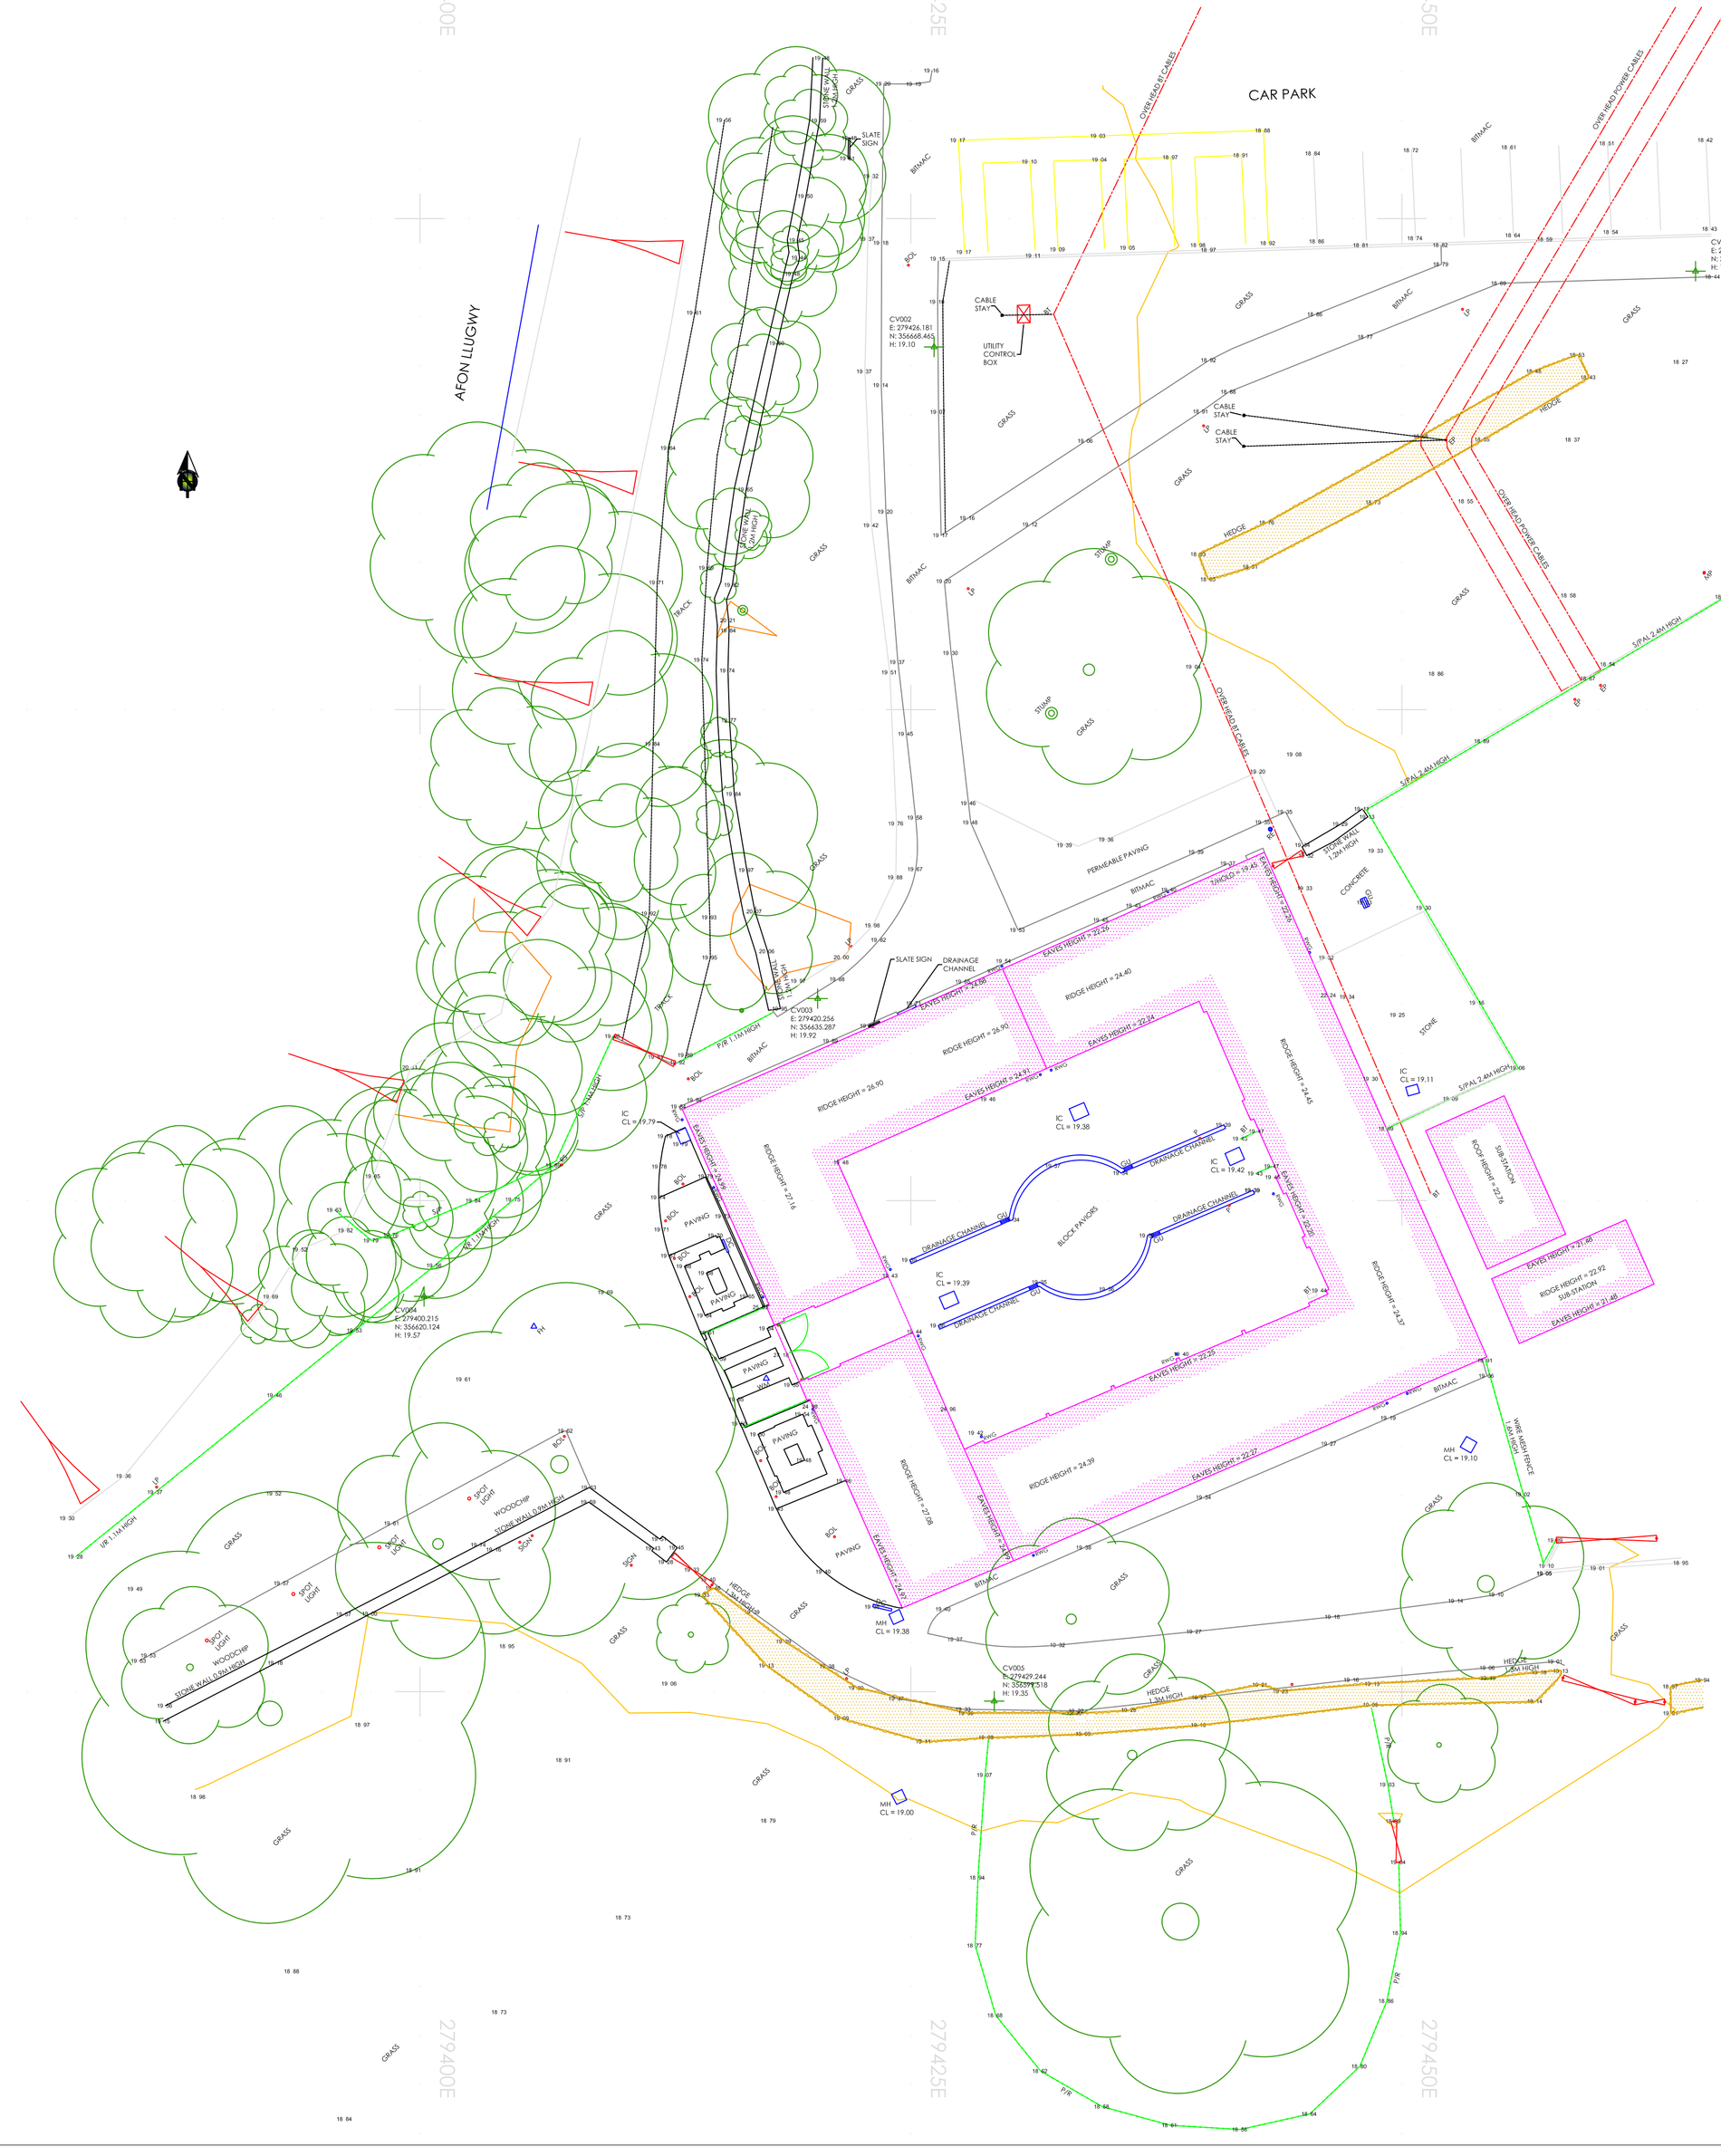


Legend

Symbols

- Bollard
- Direction of Watercourse
- Electricity Pole
- Fire Hydrant
- Gas Tap
- Gate
- Gully
- Lamp Post
- Manhole/Inspection Chamber
- Manhole/Inspection Chamber
- Manhole/Inspection Chamber
- Osbm
- Rain Water Gully
- Road Sign
- Shrubs
- Slope
- Stop Tap
- Stop Valve
- Survey Station
- Telegraph Pole
- Tree (Spread to scale)
- Tree Stump
- Utilities Marker Post

Abbreviations

A.V	Air Valve
BED	Flower Bed
BH	Bore Hole
BOL	Bollard
BT	British Telecom Inspection Chamber
BT	Telegraph Pole
BS	Bus Stop
CCTV	Closed Circuit Television Furniture
CEB	Control Electricity Box (Above ground)
DK	Drop Kerb
ER	Earth Rod
EP	Electricity Pole
FH	Fire Hydrant
GU	Gully
IC	Inspection Chamber
LP	Lamp Post
LB	Letter Box
MP	Utilities Marker Post
MH	Manhole
P	Post
RS	Road Sign
RE	Rodding Eye
RWG	Rain Water Gully
SOP	Setting Out Point
ST	Stop Tap
SV	Stop Valve
TCB	Telephone Call Box
TL	Traffic Light
WM	Water Meter

Boundary Abbreviations

B/W	Barbed Wire Fence
C/B	Close Boarded Fence
Cr/Br	Crash Barrier
C/L	Chain Link Fence
C/P	Chestnut Paling
C/I	Corrugated Iron Fence
I/R	Iron Railing
L/L	Larchlap Fence Panel
P/W	Post & Wire Fence
P/C	Post & Chain
RTW	Retaining Wall
S/PAL	Steel Palisade Fence
S/P	Stock Proof Fence
W/M	Wire Mesh Fence

Title:

TOPOGRAPHIC SURVEY
BETWS Y COED TOURIST INFORMATION CENTRE
ROYAL OAK STABLES
BETWS Y COED
LL24 0AH

Client:

Notes:
1. Grid - tied into OS grid using OSGB 36
2. Datum - tied into OS datum using OSGB 36
3. Contour vertical interval = 1m
4. Survey orientated to grid north

SCALE: 1:200@A1 DATE: 11/03/25 CHECKED: SR DWG NO. 25024/01

Survey data and drawings produced by,

CURVASURE
PROFESSIONAL CONSTRUCTION

Curvasure Limited a company registered in England and Wales. Company No. 4830127

Registered Office: Office 45, Quinton Hazell Enterprise Parc, Glan-Y-Wern Road,LL28 5BS

t:01492 544320 m:07970 459236 f:01492 544320 e:admin@curvasure.co.uk

www.curvasure.co.uk